Well Name:	**CBS 42B-21-692**	**BILL BARRETT CORPORATION**	
SHL:	SWNE Sec. 21 T6S R92W 6th PM	date updated	**3/29/2012**
		updated by	**Megan Finnegan**
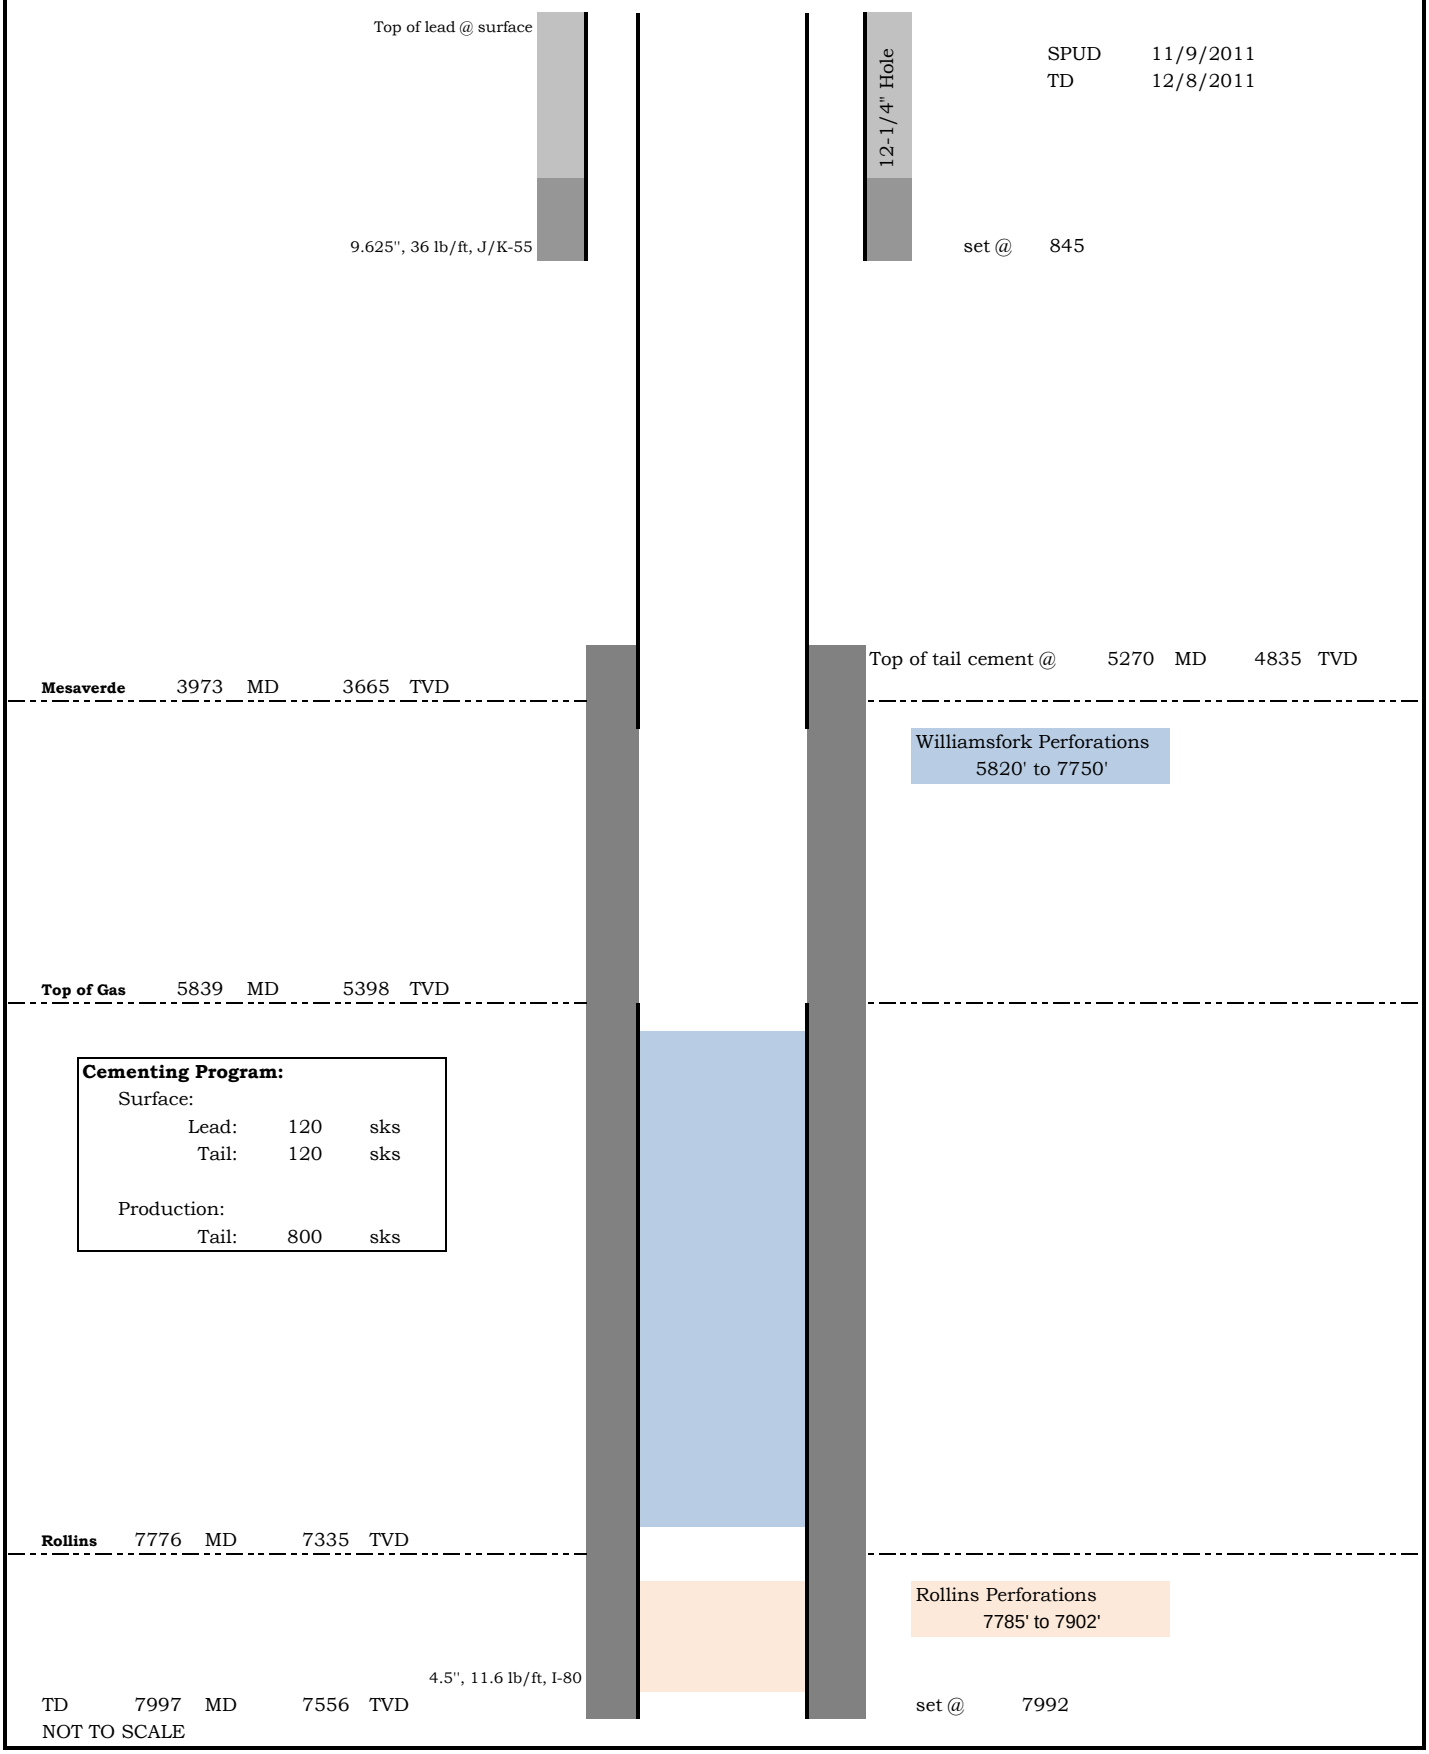
05-045-20128