Exhibit # 5A

ROBERT L. BAYLESS, PRODUCER LLC.

PROPOSED LOCATION LAYOUT

WEAVER RIDGE 23-10 (Existing Well)

WEAVER RIDGE 23-7H (Proposed Well)

Pad Location: SWNE Section 23, T1S, R104W, 6th P.M.

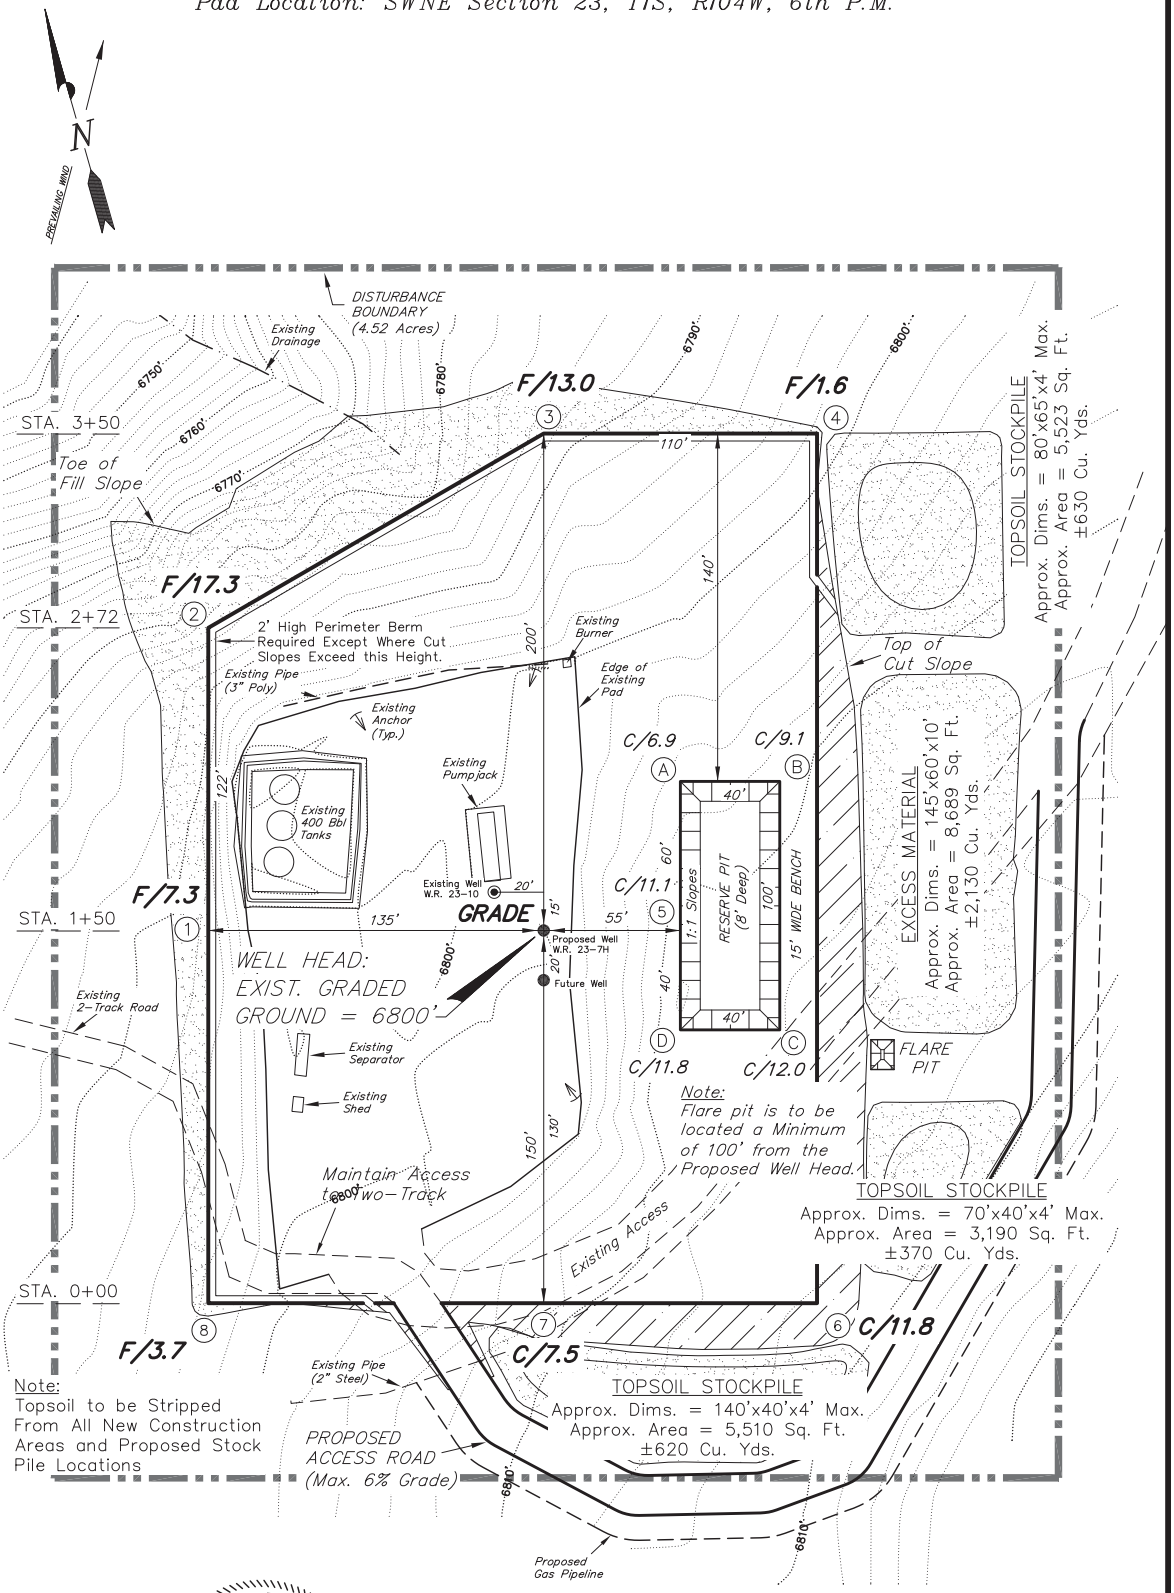

COLORADO REGISTERED PROFESSIONAL LAND SURVEYOR STACY W. STEWART 03-27-12 # 30125

NOTE:
The topsoil & excess material areas are calculated as being mounds containing 3,750 cubic yards of dirt (a 10% fluff factor is included). The mound areas are calculated with push slopes of 1.5:1 & fall slopes of 1.5:1.

SURVEYED BY:	P.H.	DATE SURVEYED:	12-14-11	Tri State Land Surveying, Inc. (435) 781-2501
DRAWN BY:	M.W.	DATE DRAWN:	12-28-11	
SCALE:	1" = 50'	REVISED:	M.W. - 03-27-12	180 NORTH VERNAL AVE. VERNAL, UTAH 84078