WELL PAD EXHIBIT

PART OF THE W1/2 SECTION 23, TOWNSHIP 7 NORTH, RANGE 66 WEST, 6TH P.M.

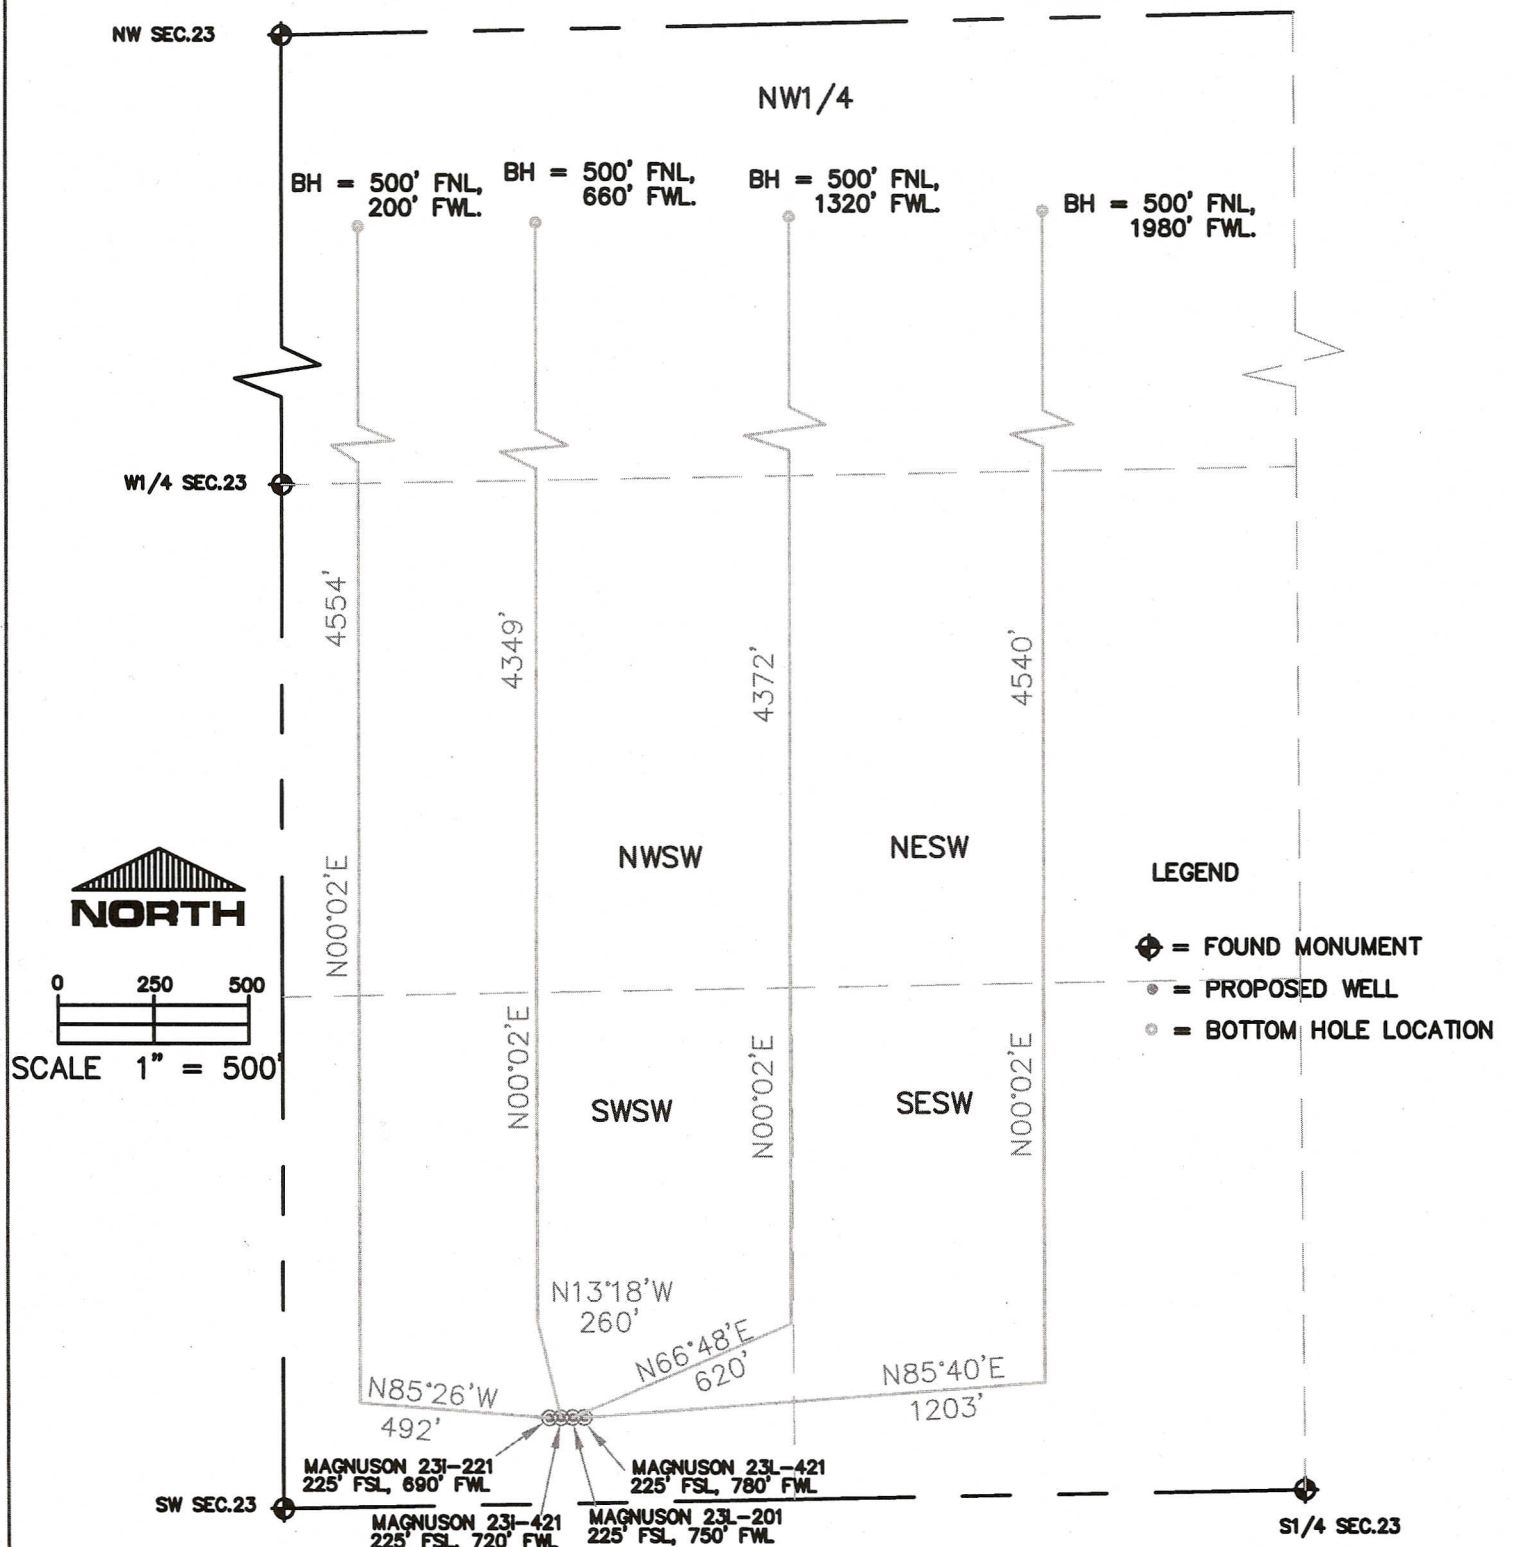

THIS IS NOT A MONUMENTED BOUNDARY SURVEY, IT IS ONLY A DRAWING INTENDED TO DEPICT THE WELL PAD & DIRECTIONAL DRILLS TO SECTION LINES.

PREPARED BY: HORSESHOE SURVEYING, LLC PO BOX 150458 LAKEWOOD, CO 80215 (720)872-0196	WELL NAME: MAGNUSON (WELL PAD) 23I-201, 23I-421, 23L-201, 23L-421
DRAWING DATE: 5-18-12	LOCATION: WELD COUNTY, CO W1/2, SEC. 23, T7N, R66W, 6TH P.M.
FIELD DATE: 4-14-12 BY: TGC	