Well Name:	GGU Kaufman 11A-30-691	BILL BARRETT CORPORATION
SHL:	SWNW, Sec. 30, T6S-R91W 6th PM	date updated 5/23/2012
		updated by Julie Webb
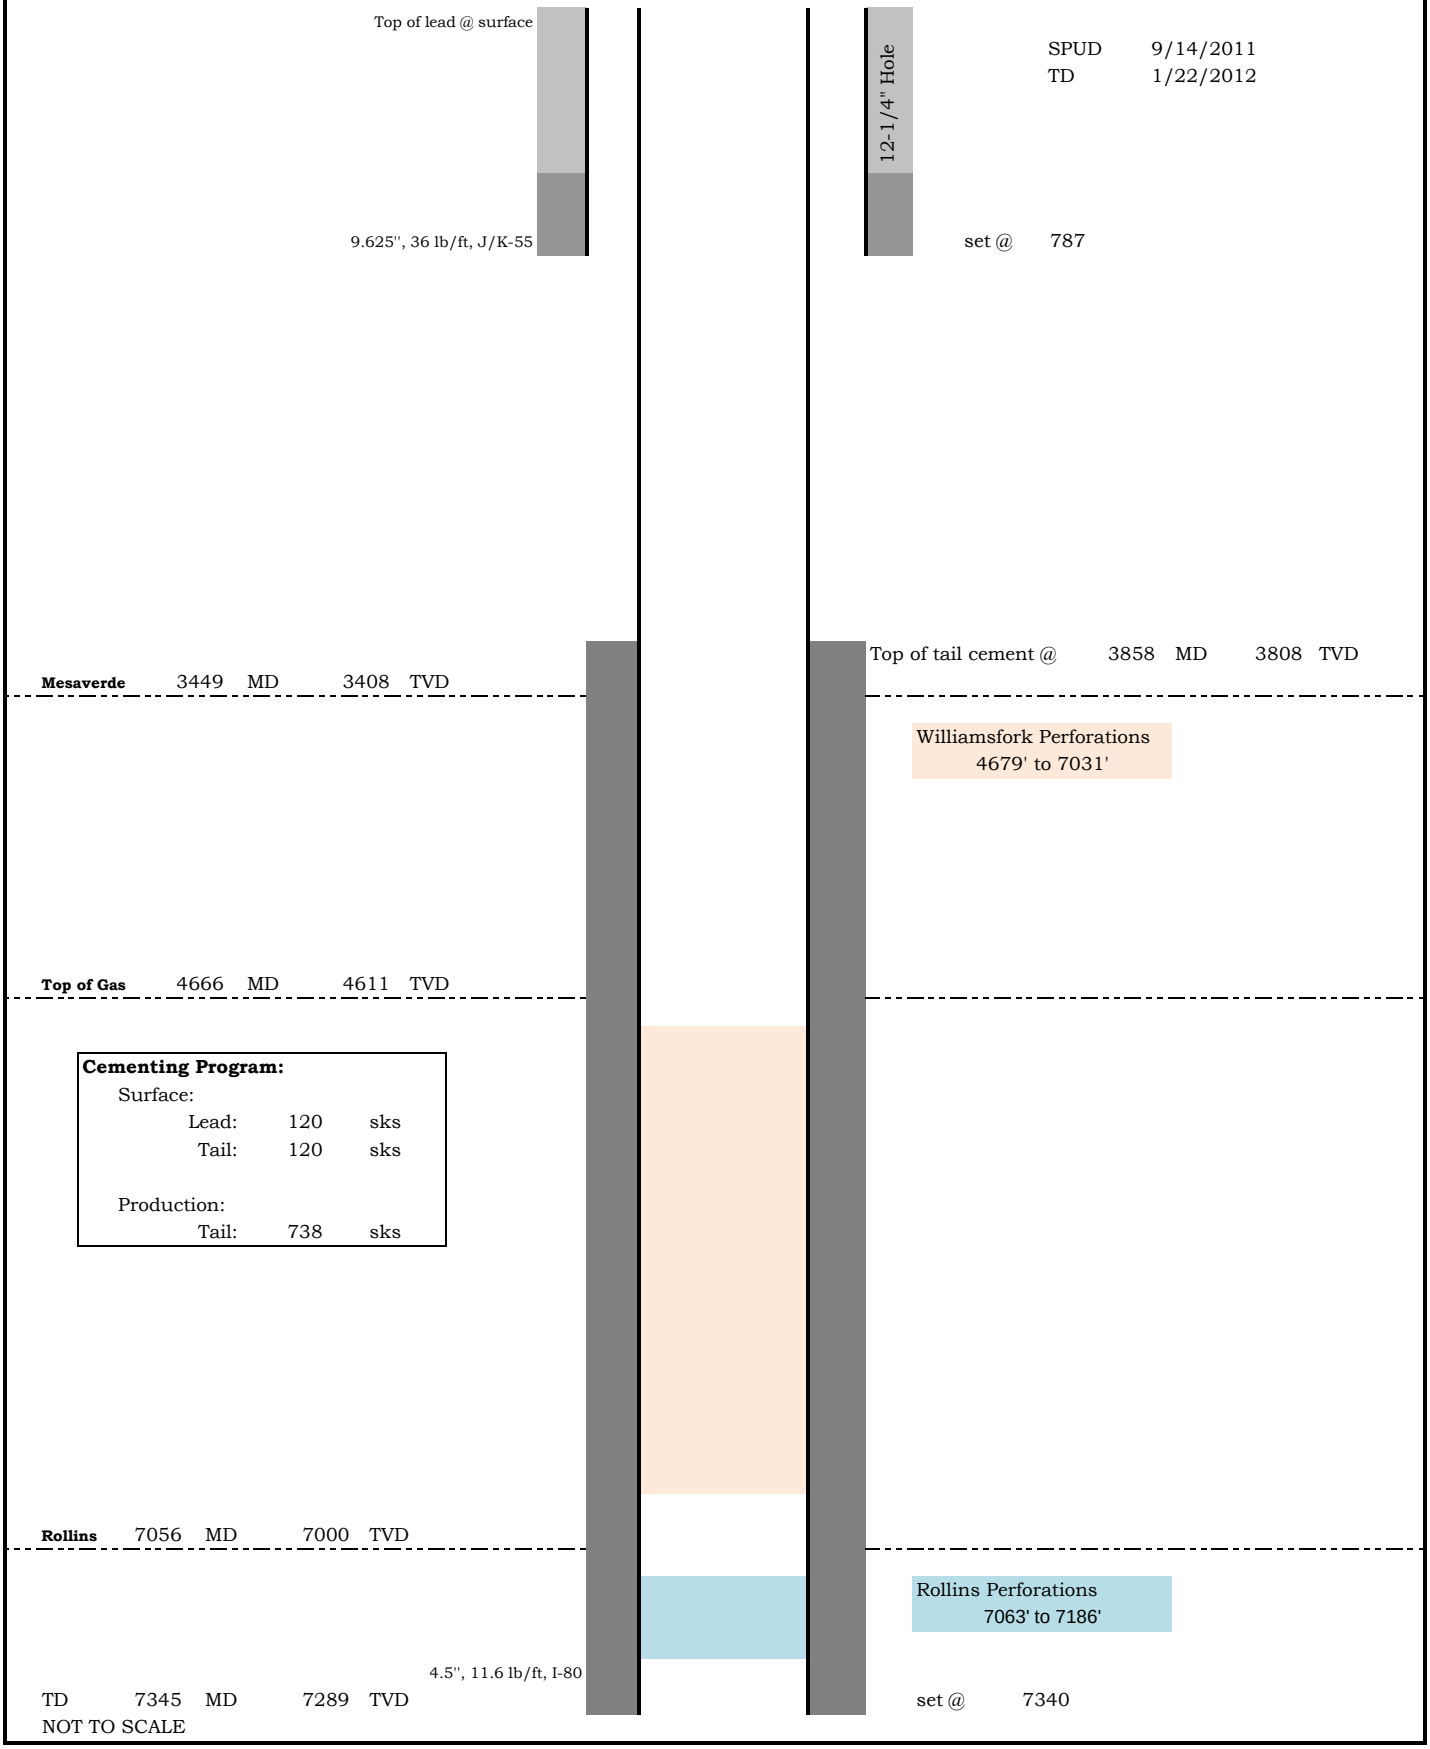
05-045-20735