Well Name:	Kaufman 12D-25-692	BILL BARRETT CORPORATION
SHL:	NENW Sec. 25 T6S R92W 6th PM	date updated 7/12/2012
		updated by Julie Webb
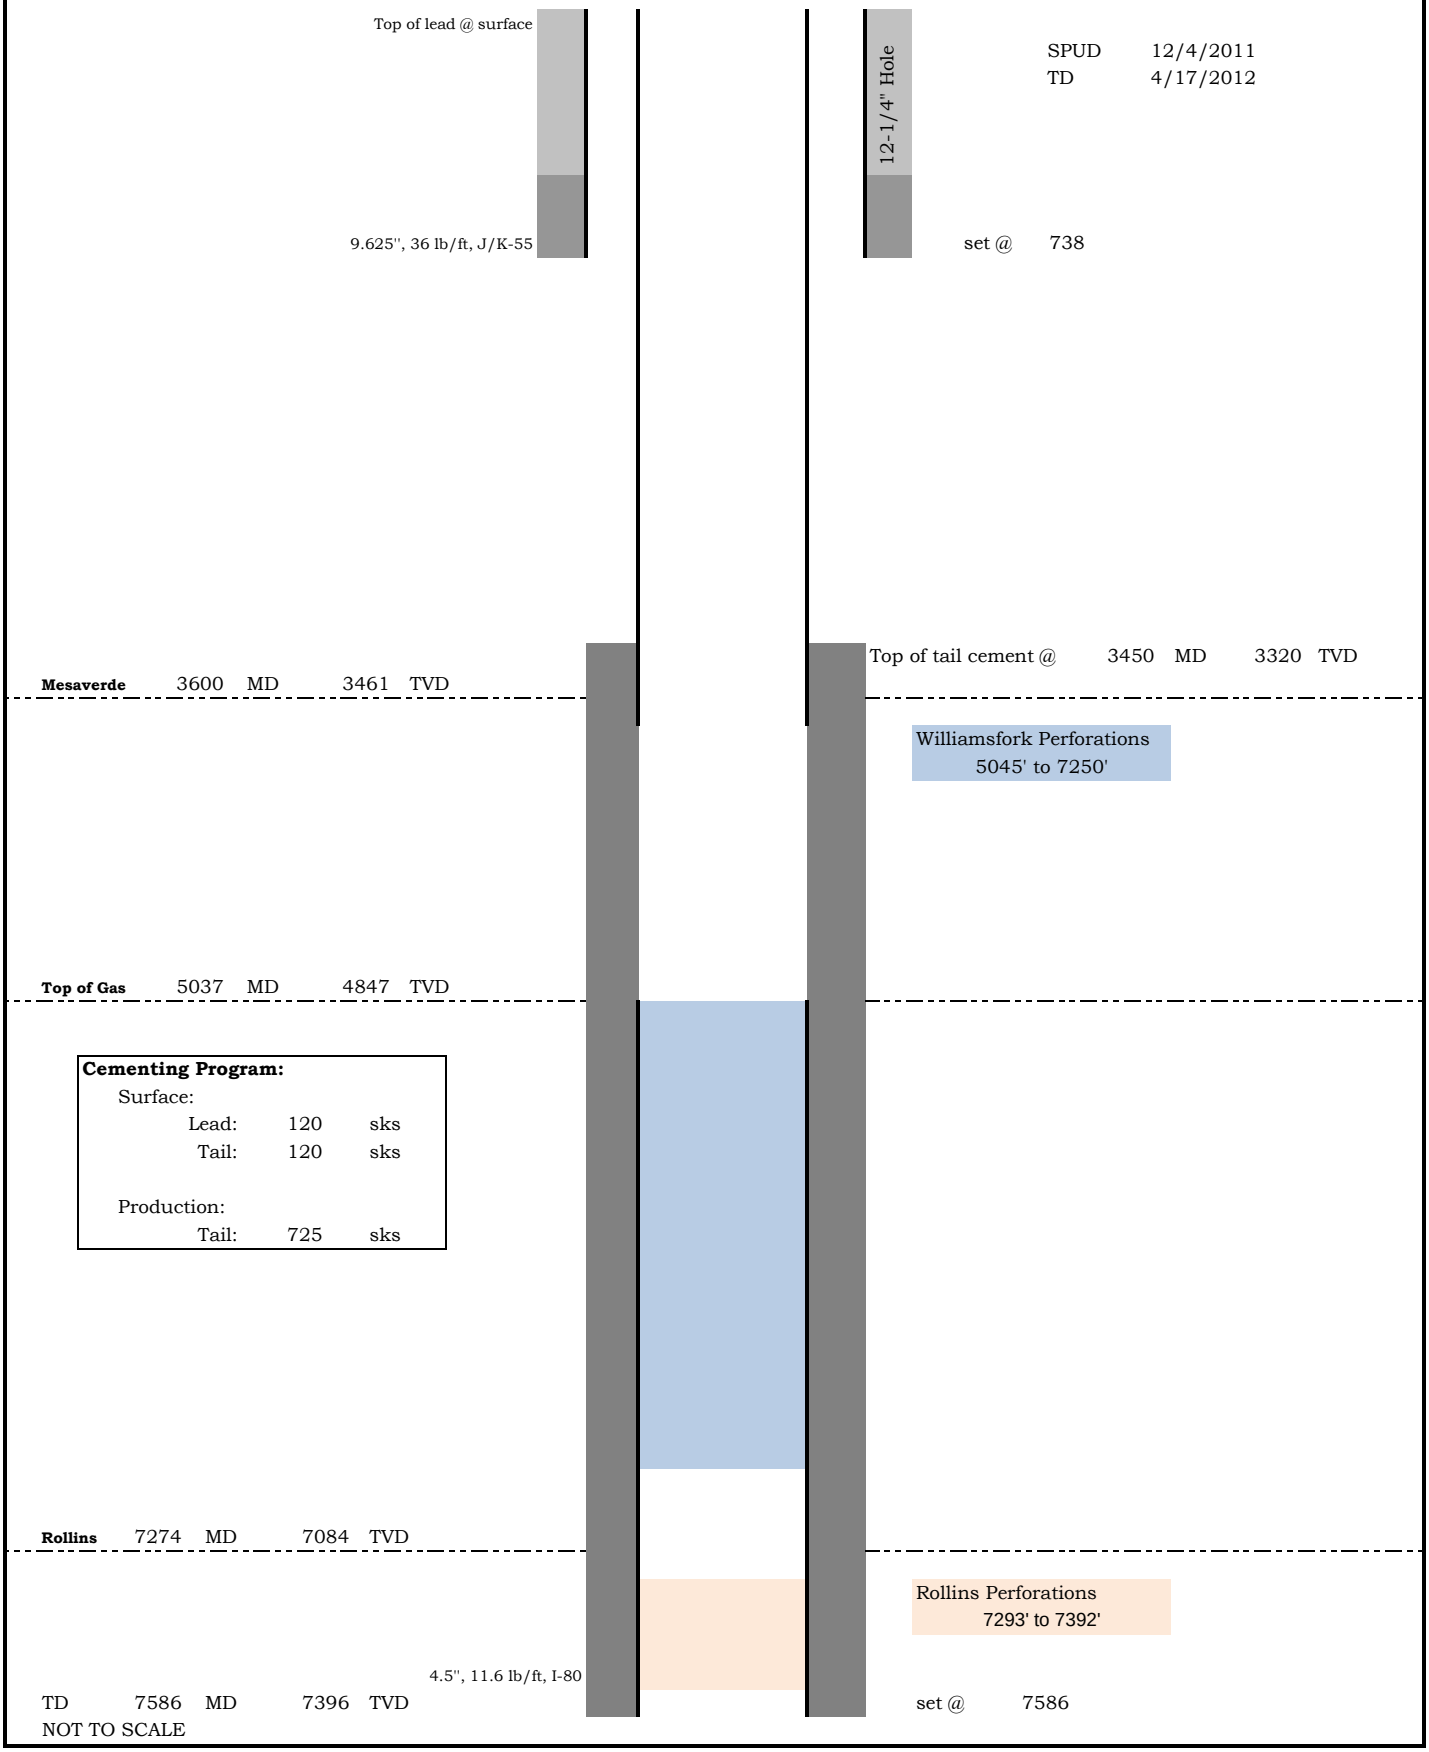
05-045-21143