WHITING OIL & GAS CORP.

ADDENDUM TO LEGAL PLAT FOR

RAZOR #14–1143H

SECTION 14, T10N, R58W, 6th P.M.

332' FSL 660' FEL

SCALE: 1" = 200'
DATE: 05–30–12
DRAWN BY: J.W.

LINE TABLE		
LINE	DIRECTION	LENGTH
L1	SOUTH	309'
L2	S01°E	334'
L3	SOUTH	429'
L4	S01°E	240'
L5	S01°E	146'
L6	SOUTH	121'

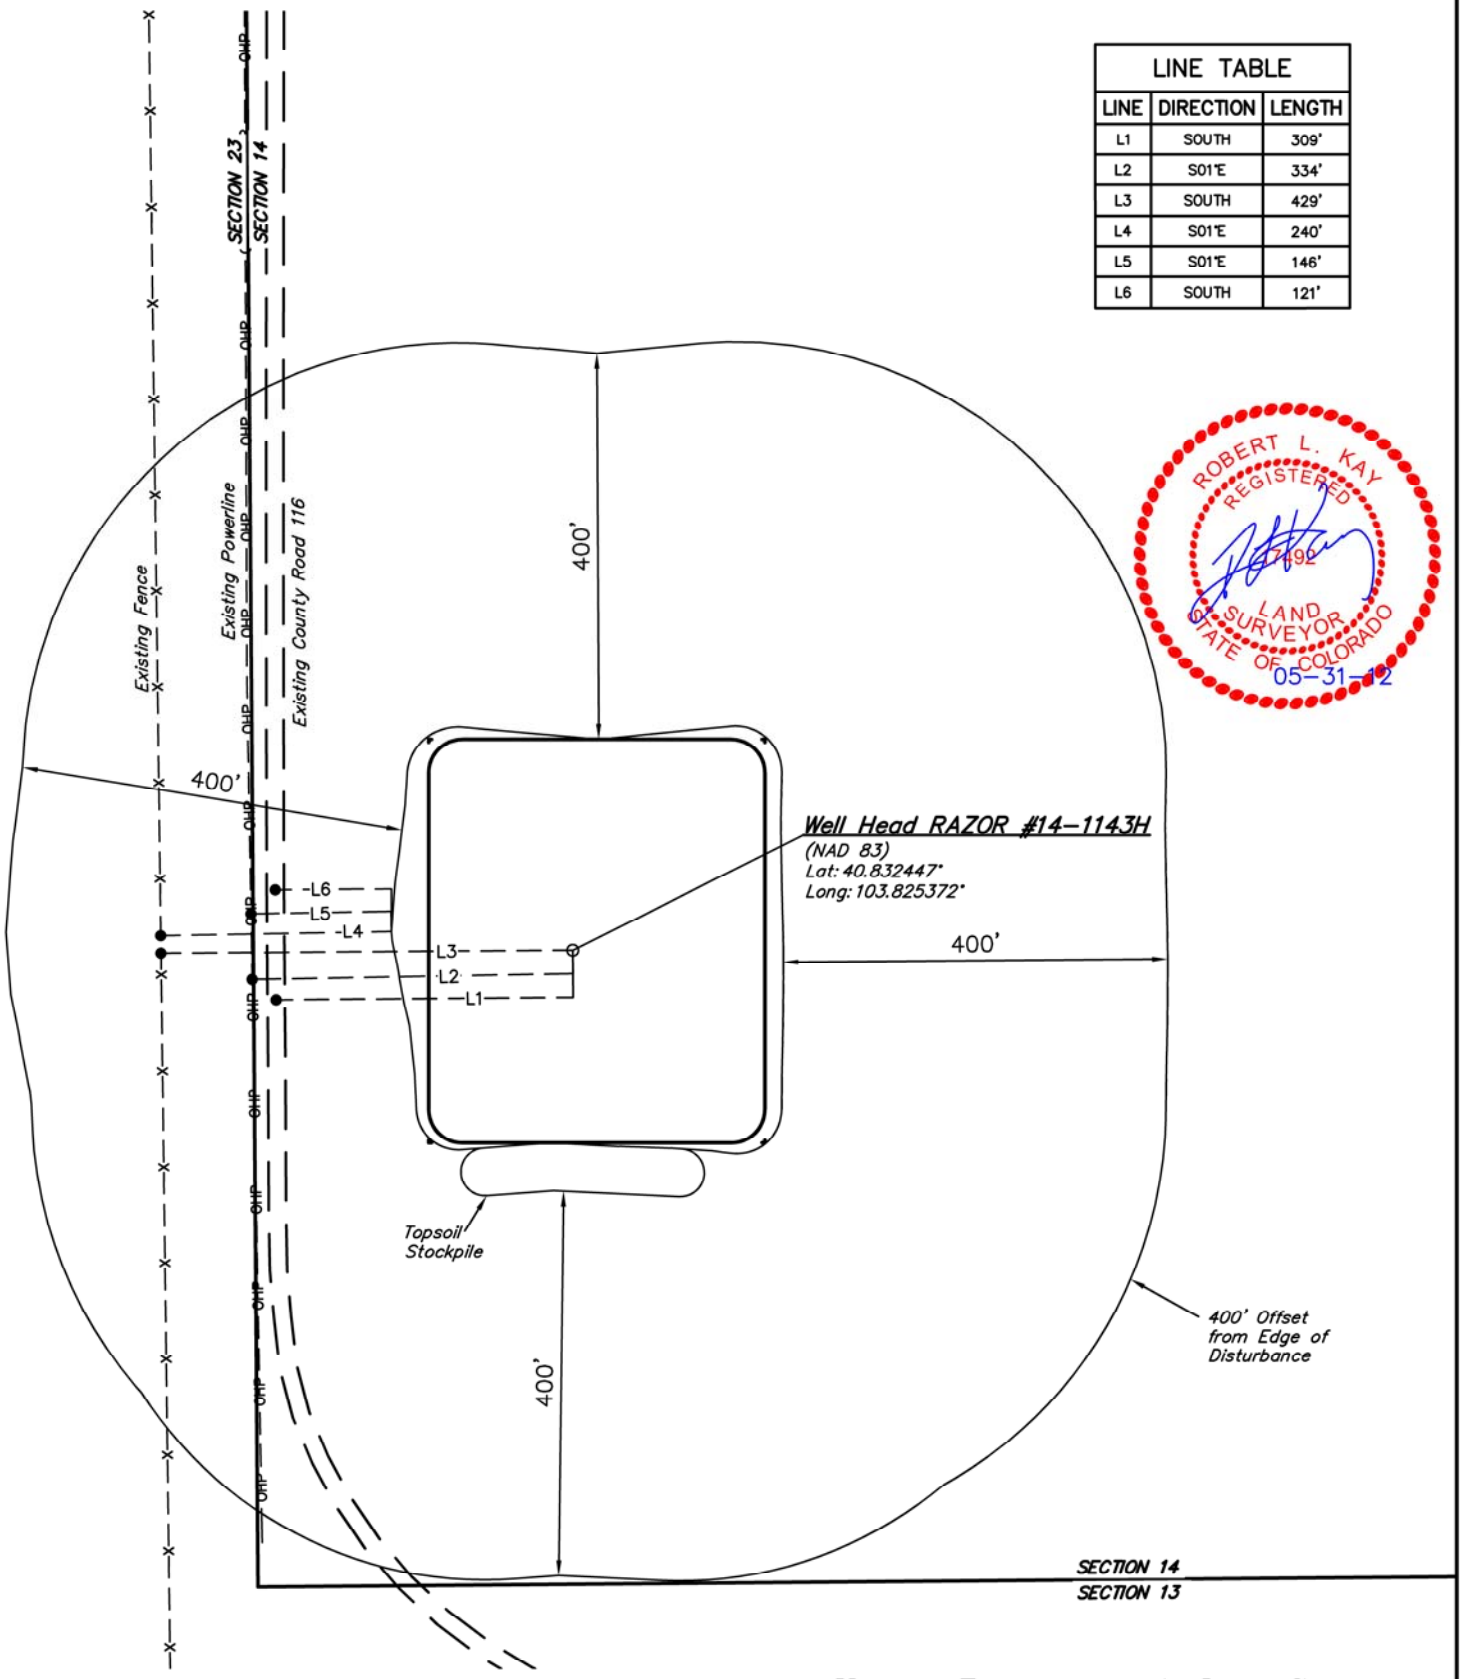

ROBERT L. KAY
REGISTERED
LAND SURVEYOR
STATE OF COLORADO
05–31–12

UINTAH ENGINEERING & LAND SURVEYING
85 So. 200 East * Vernal, Utah 84078 * (435) 789–1017