Well Name:	Kaufman 21D-25-692	BILL BARRETT CORPORATION	
SHL:	NENW Sec. 25 T6S R92W 6th PM	date updated	8/20/2012
		updated by	Megan Finnegan
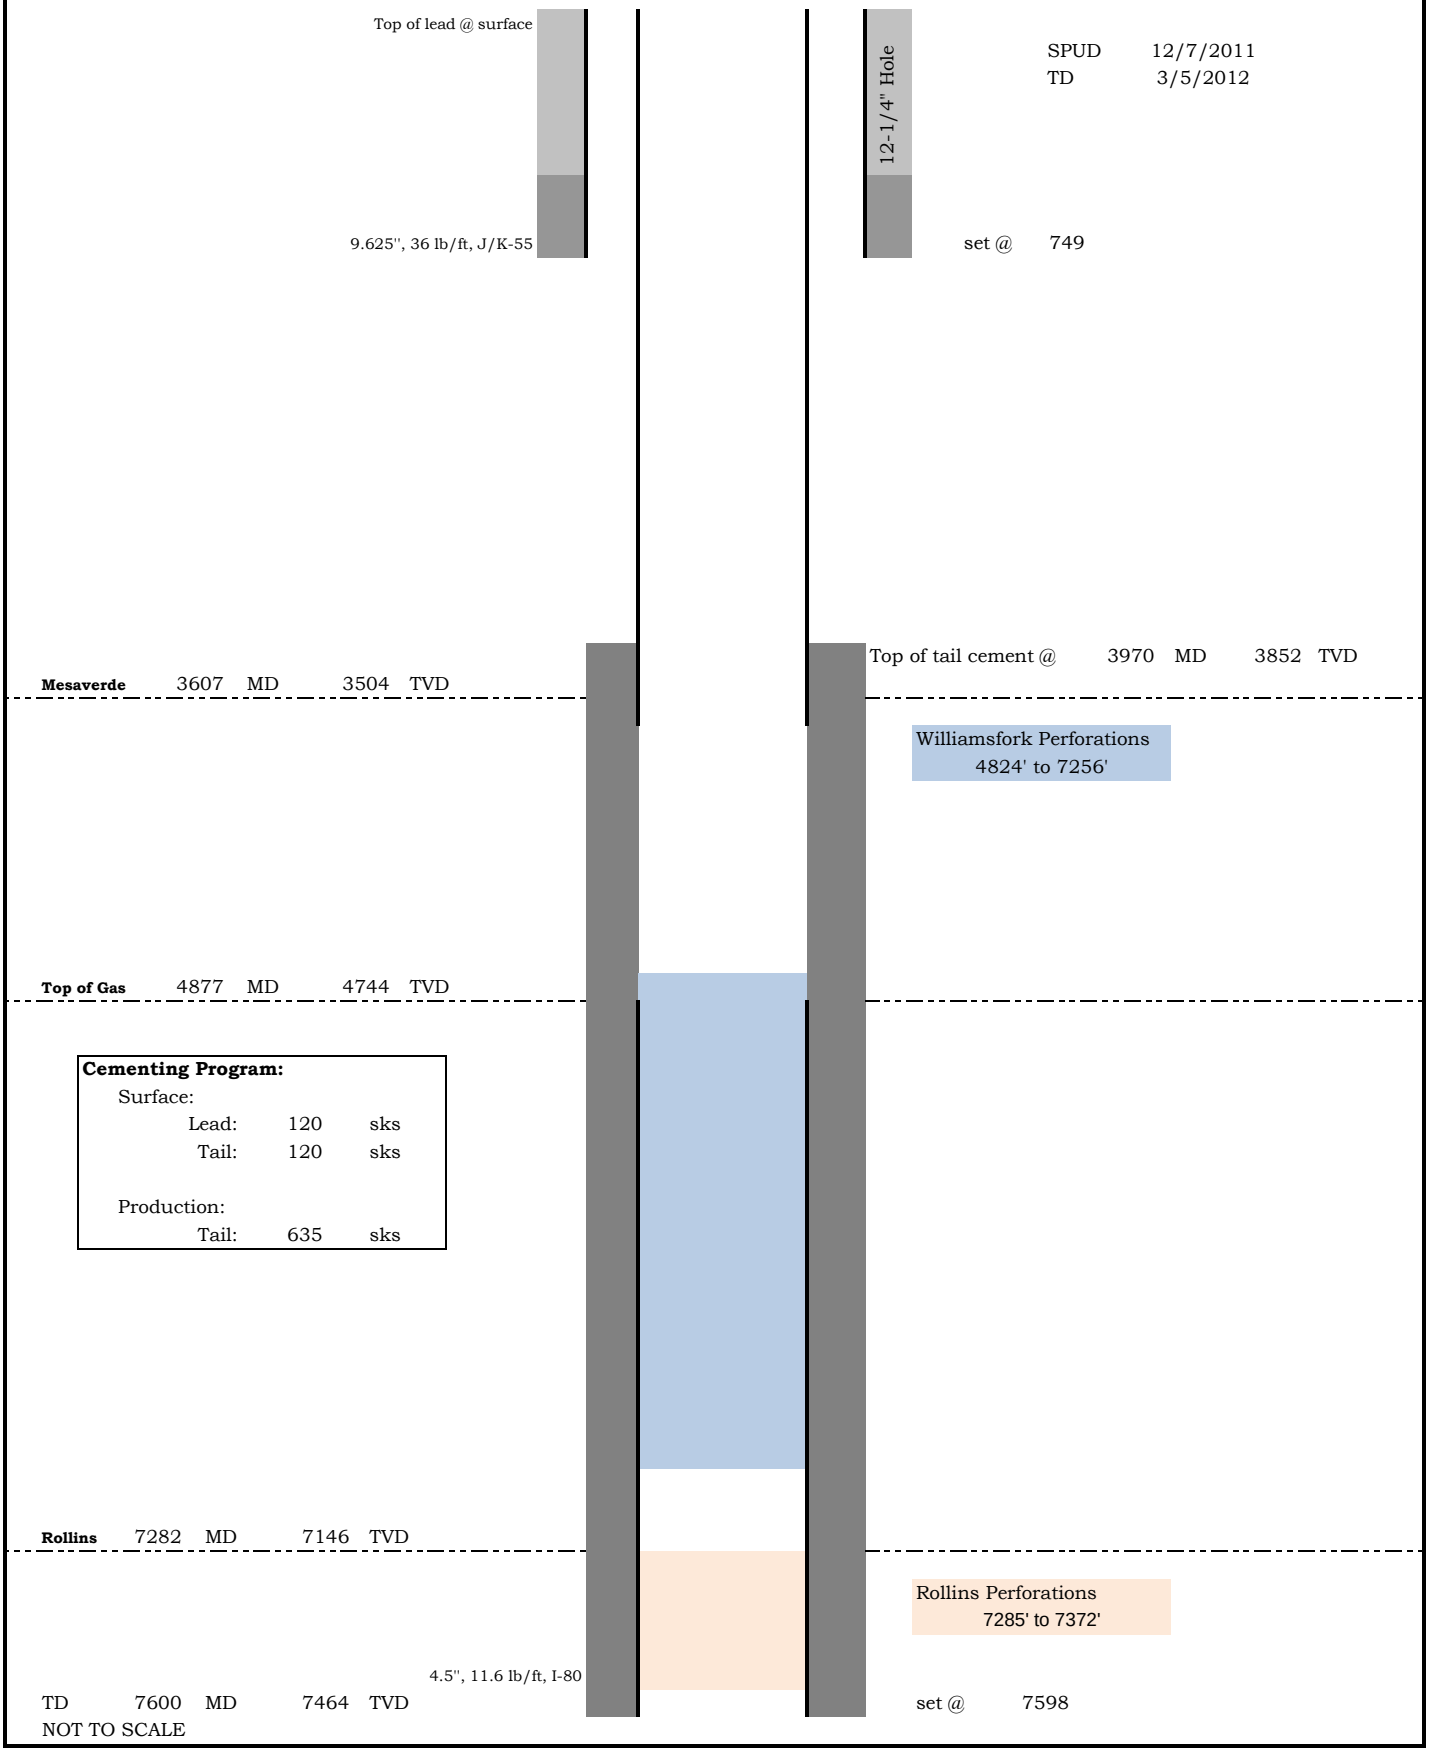
05-045-21150