| Well Name: | Dixon Fed 42C-22-692 | BILL BARRETT CORPORATION |
|---|---|---|
| SHL: | SWNW Sec. 22 T6S R92W 6th PM | date updated 10/10/2012 |
| | | updated by Megan Finnegan |
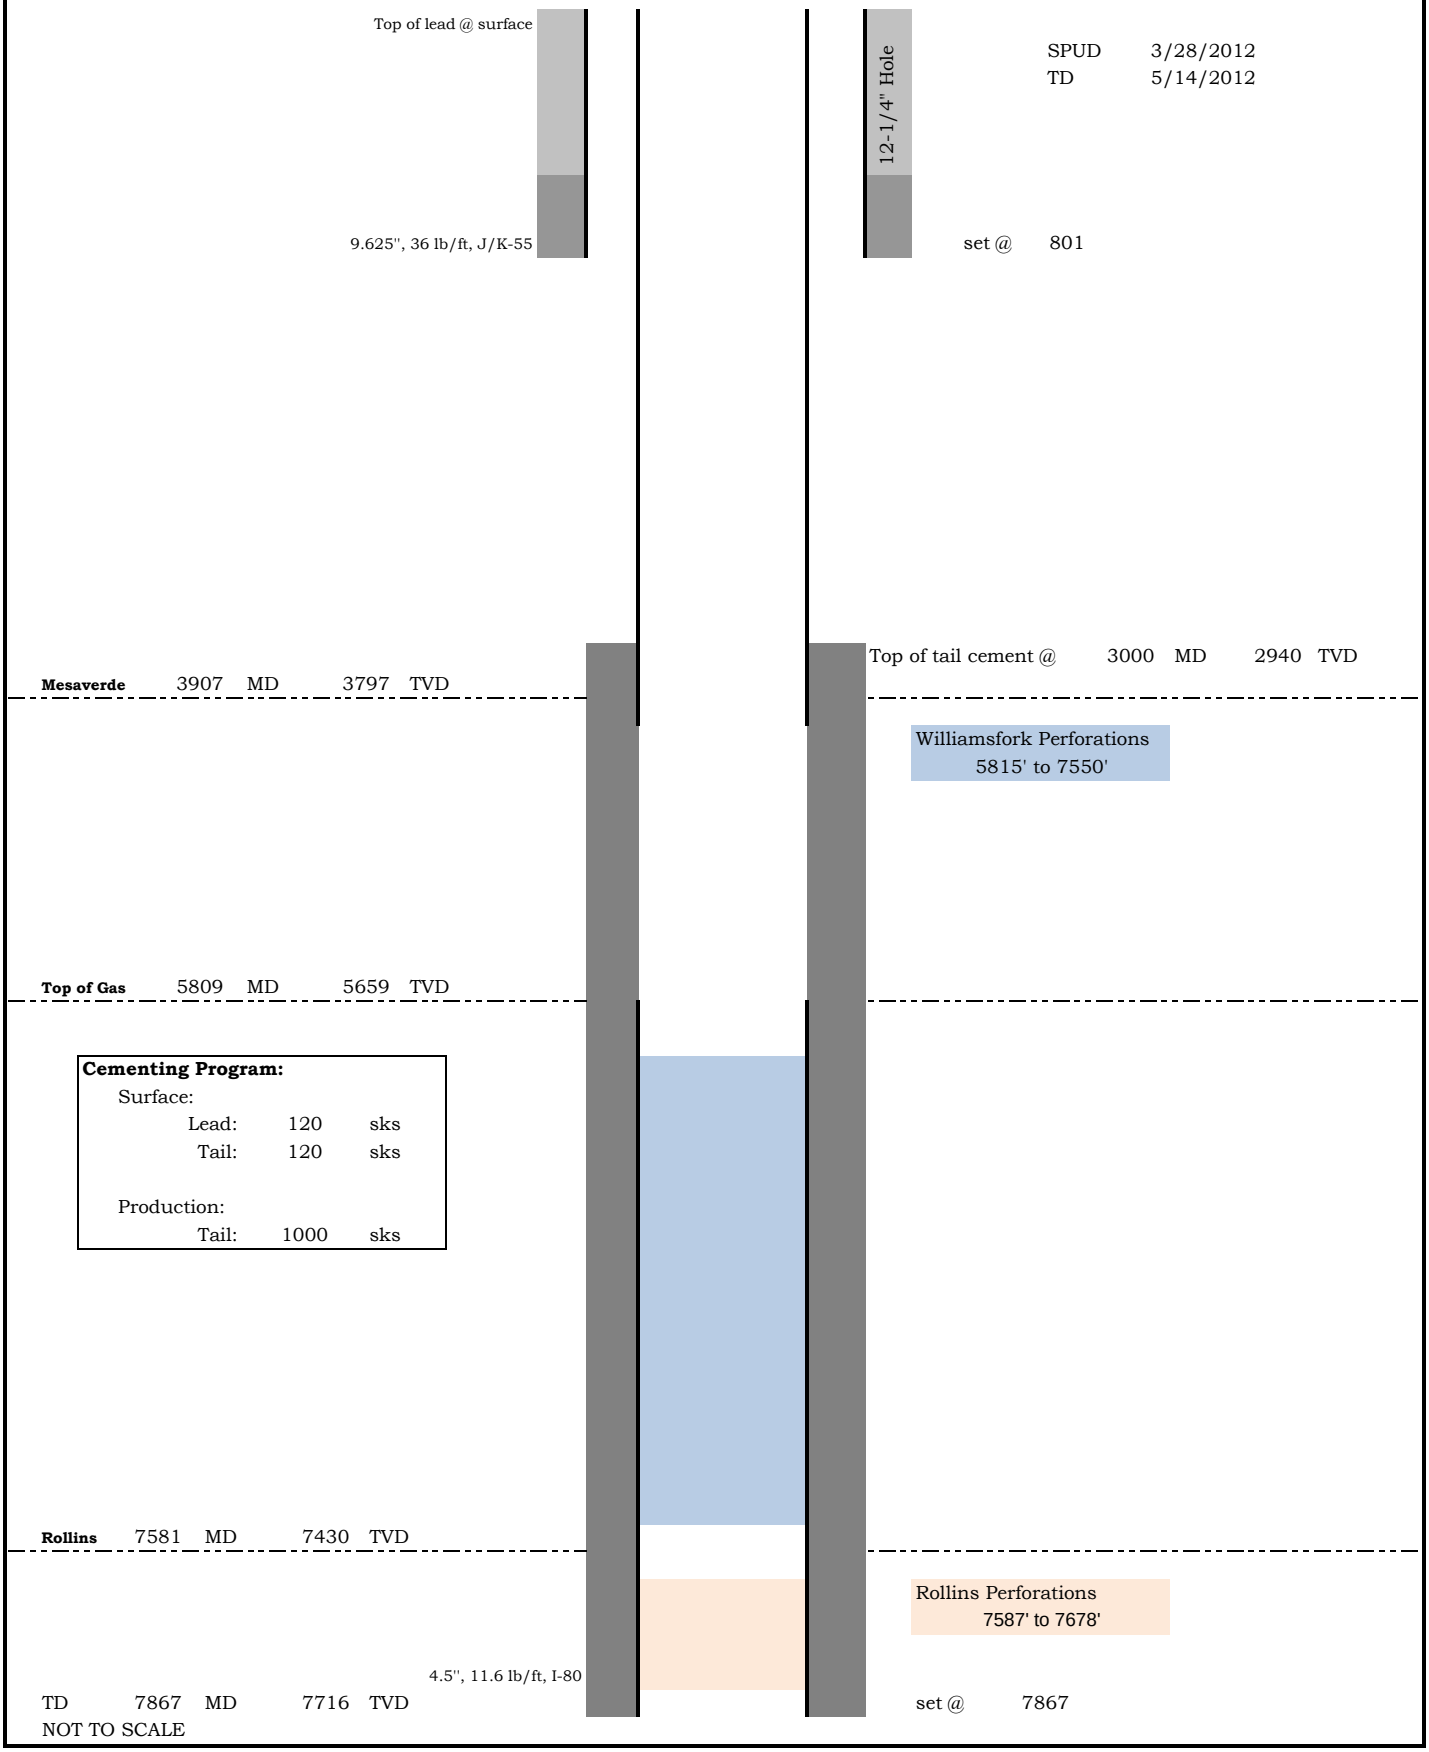
05-045-21101