Well Name:	Dixon Fed 41C-22-692	BILL BARRETT CORPORATION
SHL:	SWNW Sec. 22 T6S R92W 6th PM	date updated 10/26/2012
		updated by Julie Webb
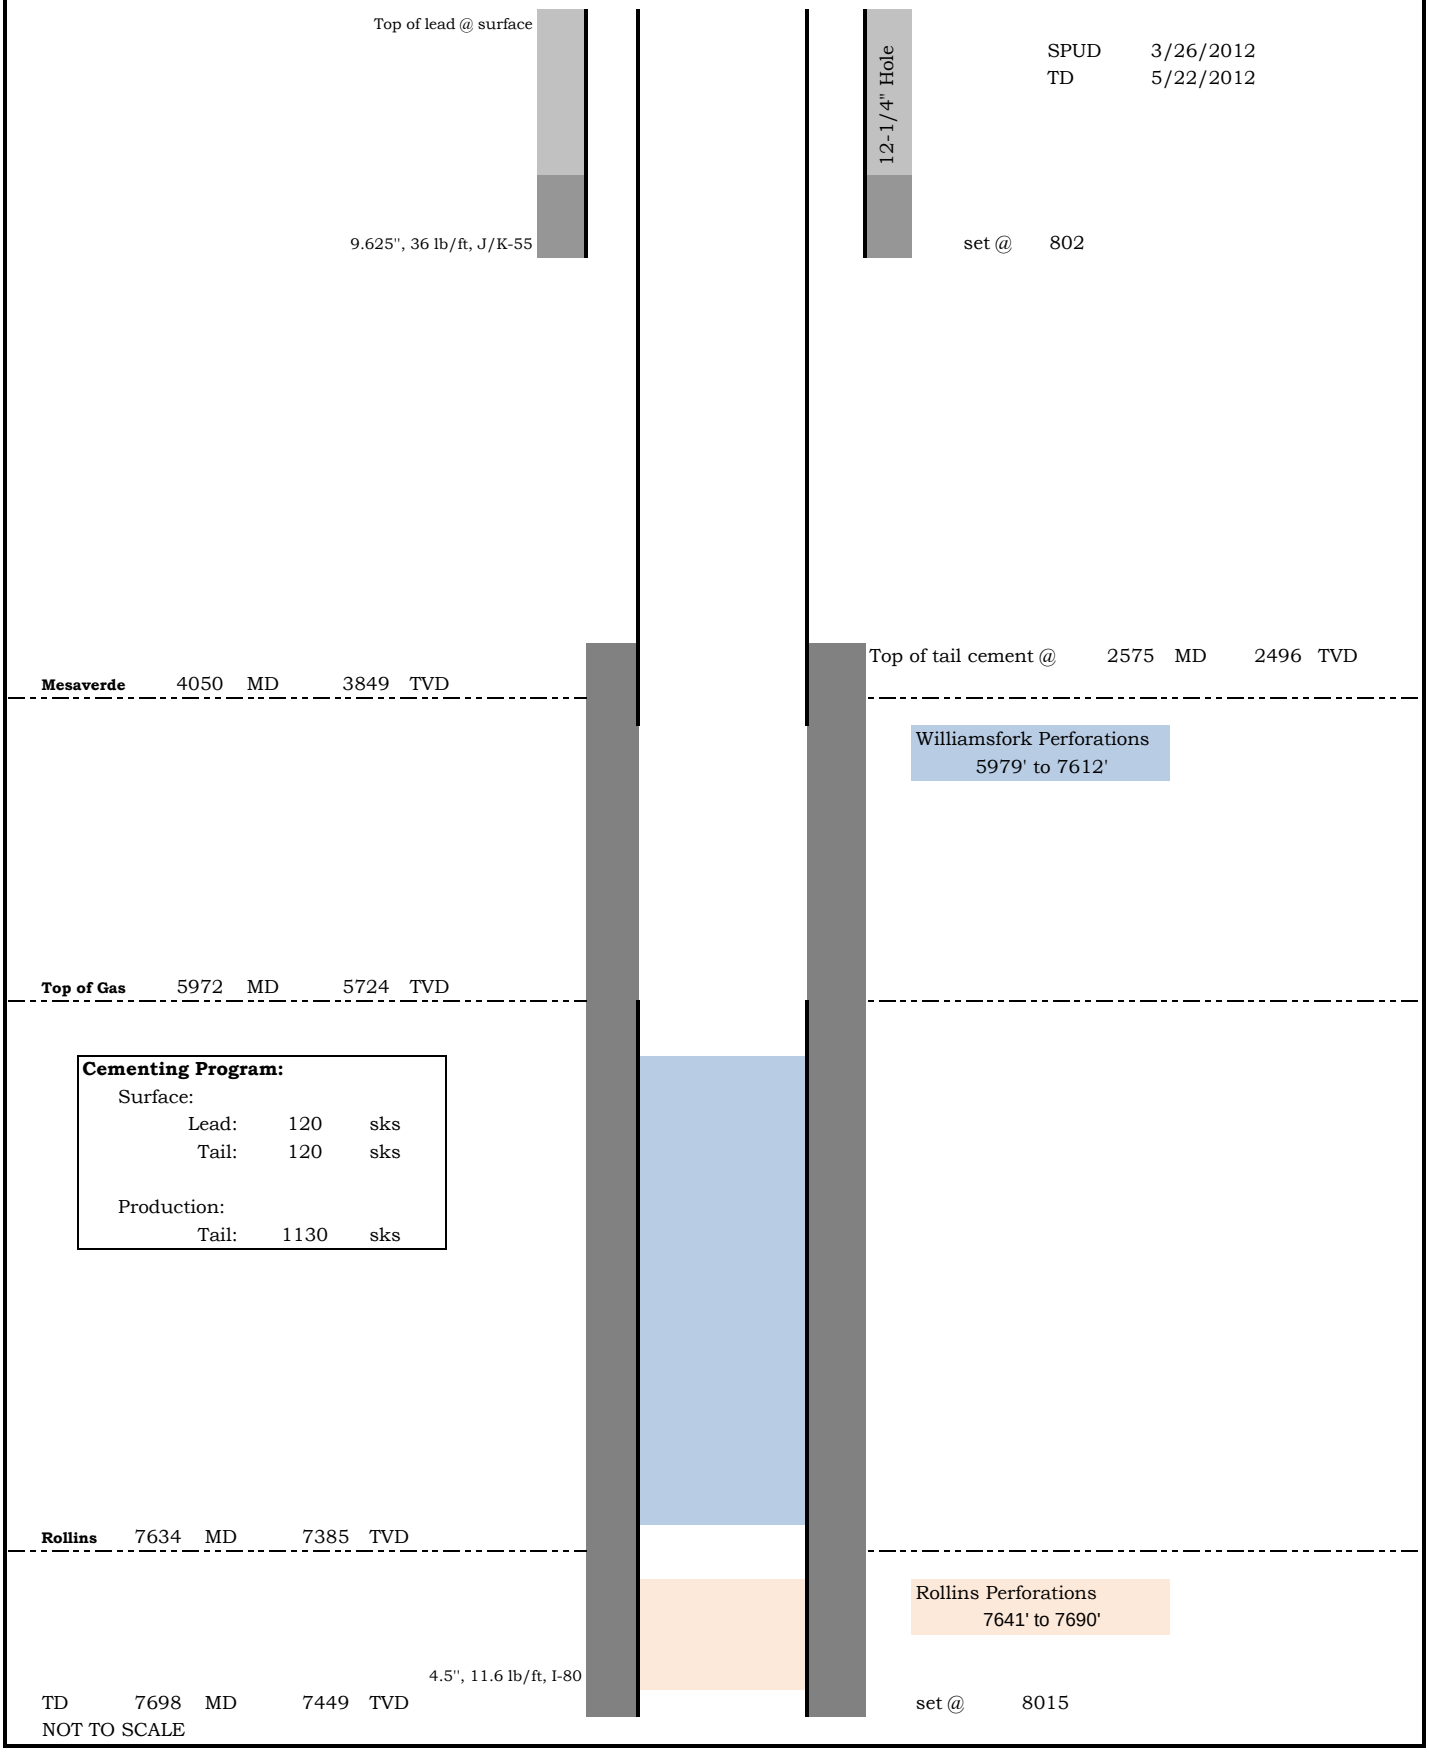
05-045-21109