Well Name:	Dixon Fed 11C-23-692	BILL BARRETT CORPORATION
SHL:	SWNW Sec. 23 T6S R92W 6th PM	date updated 11/7/2012
		updated by Erin Joseph
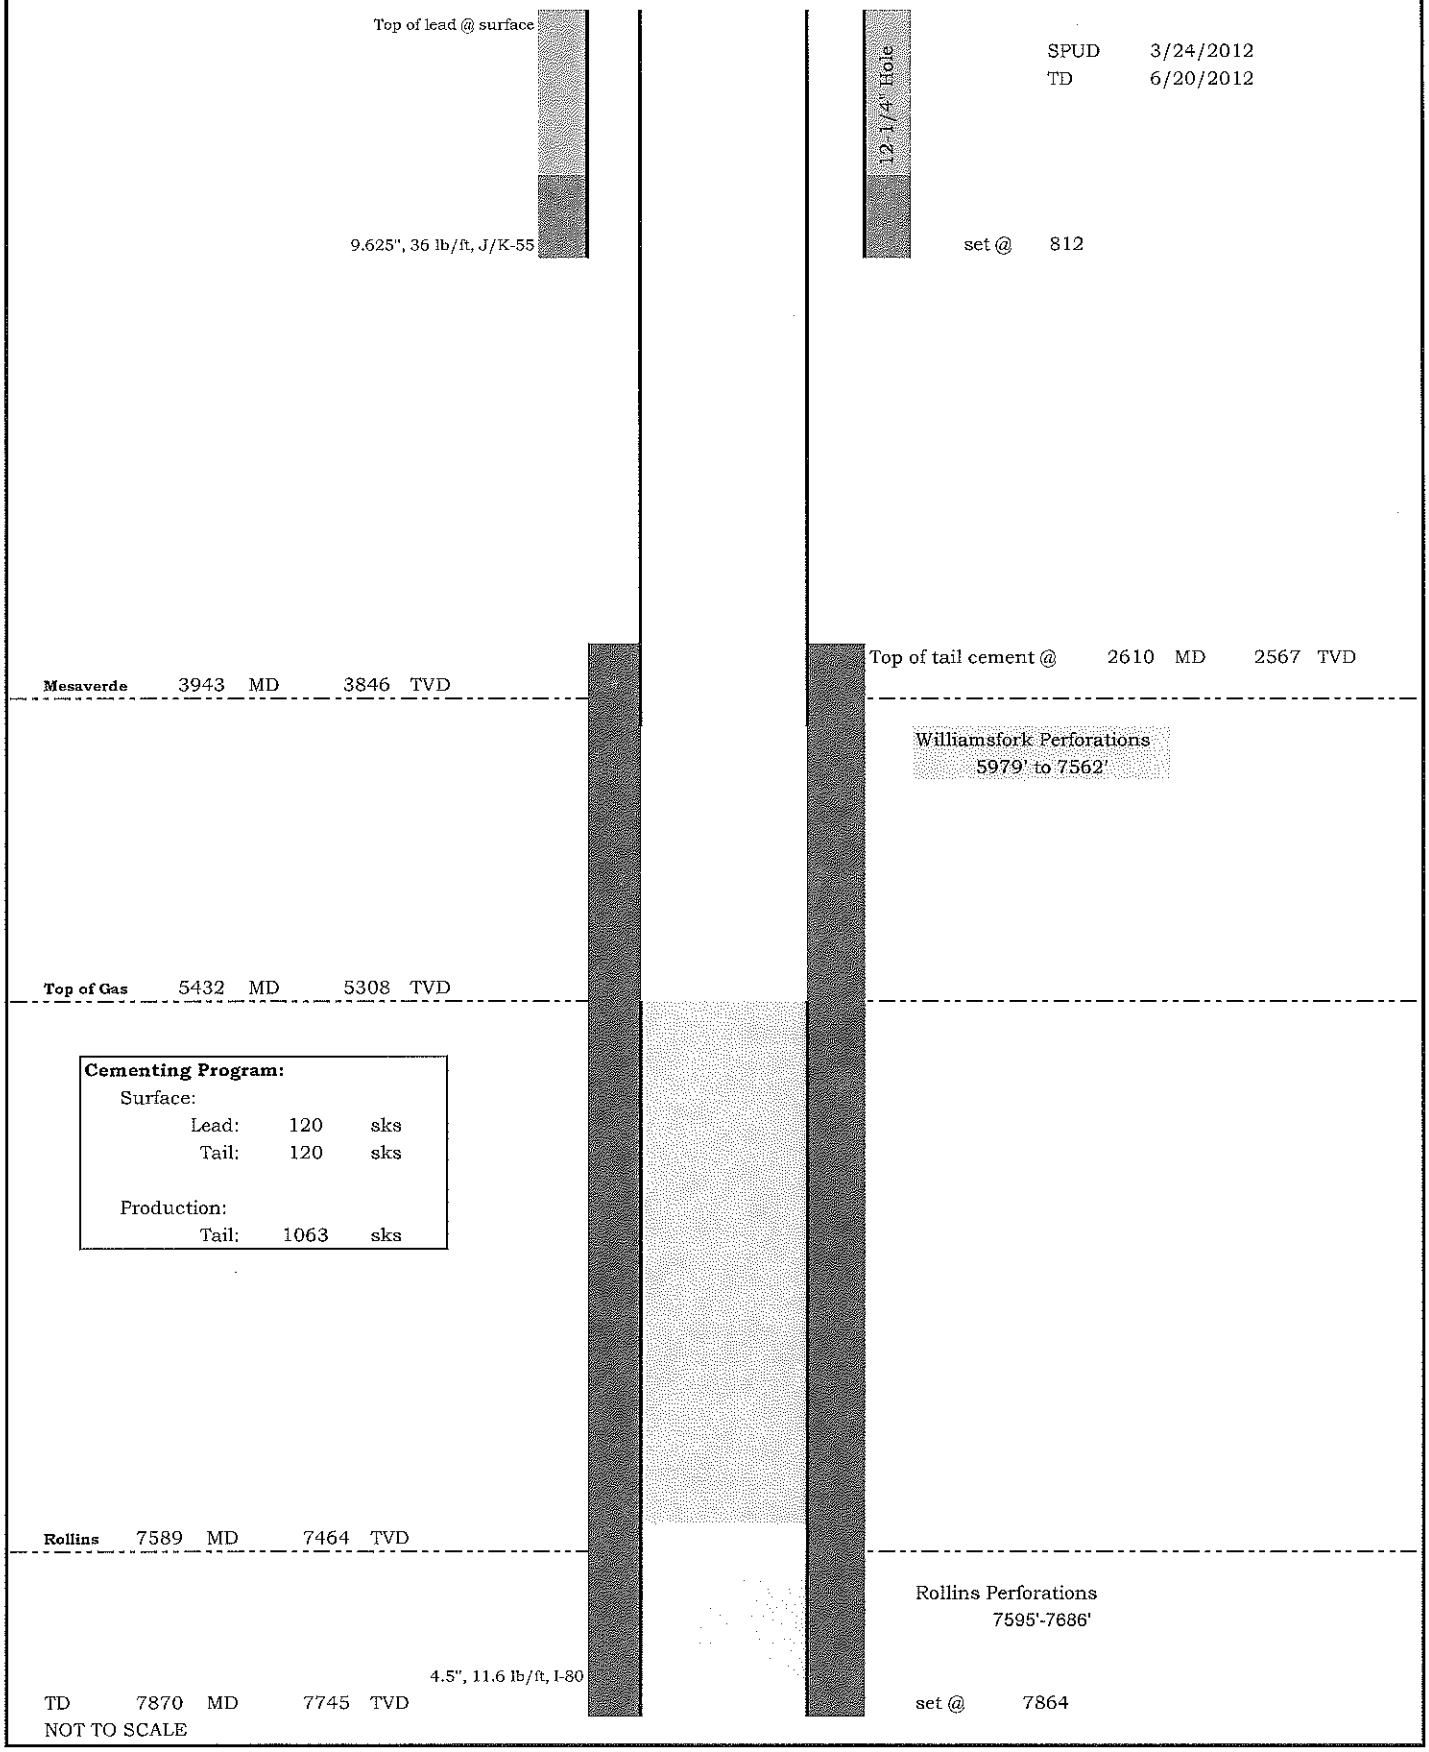
05-045-21110