High Prairie Survey Co.

Physical Address: 345 Comanche St.
Mail to: Box 384 CHEYENNE, CO 80117
Ph. 303-621-8672 - Fax 303-621-2717
www.highprairiesurvey.com

Job # 12216 Pink Lady #1

Inv # 2152

High Prairie Surveying of Kiowa, Colorado has in accordance with a request from **Pronghorn Operating LLC** has determined the location of **Pink Lady #1** to be **1505 feet FNL**, and **476 feet FWL**, (90° off Section lines) **of** SECTION **31**, Township **12s**, Range **45w** of the 6th Principal Meridian, **Cheyenne County**, Colorado.

Date: Staked on 10/17/12 drawn on 10/22/12.

Re: Staked by Keith Westfall
Drawn: Drawn by Dustin Cotter

Basis of Elevation Spot: USGS BM = E 270, PID = JJ0013, H-Order = Unknown, V-Order = First, Stability = C, P-DOP = 2.5, Sats = 9 US NAD 83 CO-C, Lat. = 38.95736, Long. = W102.35265, Elevation = 4282.02' gr. (us FT).

Notes: There is and existing trail 274' West and an existing fence 315' West of the proposed well pad.
The ground elevation at staked location = 4467.14' gr.
This drawing does not represent a monumented survey or Land Survey Plat.
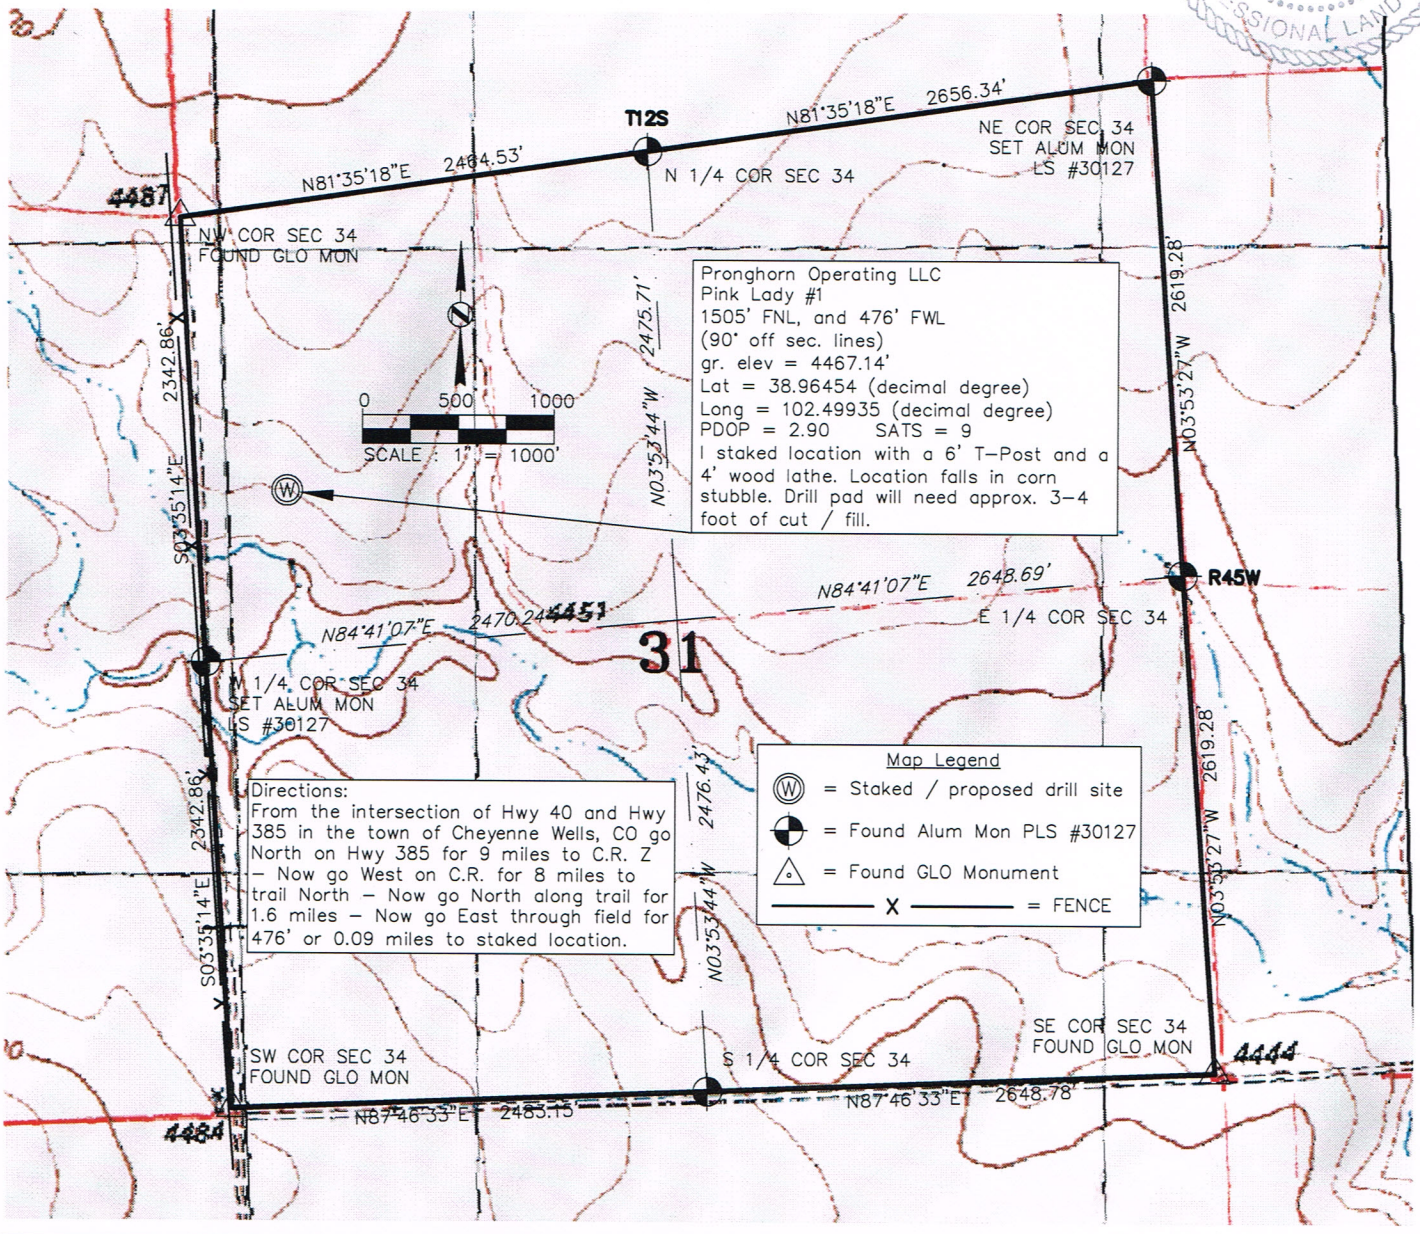
Basis of Bearing: Bearings were determined based on the East line of SECTION 31 to bear N03°53'27"W with all other bearings contained herein relative thereto.