TEMPERATURE/ CCL LOG

Company	WPX ENERGY
Well	KP 523-8
Field	KOKOPELLI
County	GARFIELD
State	COLORADO

Company WPX ENERGY
Well KP 523-8
Field KOKOPELLI
County GARFIELD State COLORADO

Location: API #: 05-045-20997-00
SHL:196' FSL, 2306' FWL
BHL:1516' FSL, 1978' FWL
SEC 8 TWP 6 RGE 91W

Other Services

Permanent Datum GROUND LEVEL Elevation 6526
Log Measured From KELLY BUSHING
Drilling Measured From KELLY BUSHING (26FT)

Elevation
K.B. 6552
D.F. 6552
G.L. 6526

Date	21-APR-2012
Run Number	ONE
Depth Driller	7488'
Depth Logger	7446'
Bottom Logged Interval	7446'
Top Log Interval	26'
Open Hole Size	13-1/2"
Type Fluid	WATER
Density / Viscosity	8.4
Max. Recorded Temp.	171 DEGF
Estimated Cement Top	SEE LOG
Time Well Ready	21:30
Time Logger on Bottom	22:50
Equipment Number	902
Location	GRAND JUNCTION
Recorded By	I. GRANADINO
Witnessed By	MR. GARY

Borehole Record				Tubing Record			
Run Number	Bit	From	To	Size	Weight	From	To
ONE	13 1/2"	SURF	1289'				
TWO	7 7/8"	1289'	7488'				

Casing Record	Size	Wgt/Ft	Top	Bottom
Surface String	9 5/8"		SURF	1289'
Prot. String	4 1/2"	11.6#	SURF	7488'
Production String				
Liner				

<<< Fold Here >>>

All interpretations are opinions based on inferences from electrical or other measurements and we cannot and do not guarantee the accuracy or correctness of any interpretation, and we shall not, except in the case of gross or willful negligence on our part, be liable or responsible for any loss, costs, damages, or expenses incurred or sustained by anyone resulting from any interpretation made by any of our officers, agents or employees. These interpretations are also subject to our general terms and conditions set out in our current Price Schedule.

Comments

NO CORRELATION LOG AVAILABLE
HEADER INFO ACQUIRED FROM GEOLOGIC & DRILLING PROGNOSIS
RECORDED LOG LOGGING DOWN
SEE LOG FOR ESTIMATED TOP OF CEMENT APROX @ 2960'
TAGGED TD @ 7446'

MAIN PASS

Database File: kp523-8.db
Dataset Pathname: pass5
Presentation Format: temp4
Dataset Creation: Sat Apr 21 21:27:24 2012 by Log Std Casedhole 10121
Charted by: Depth in Feet scaled 1:10000

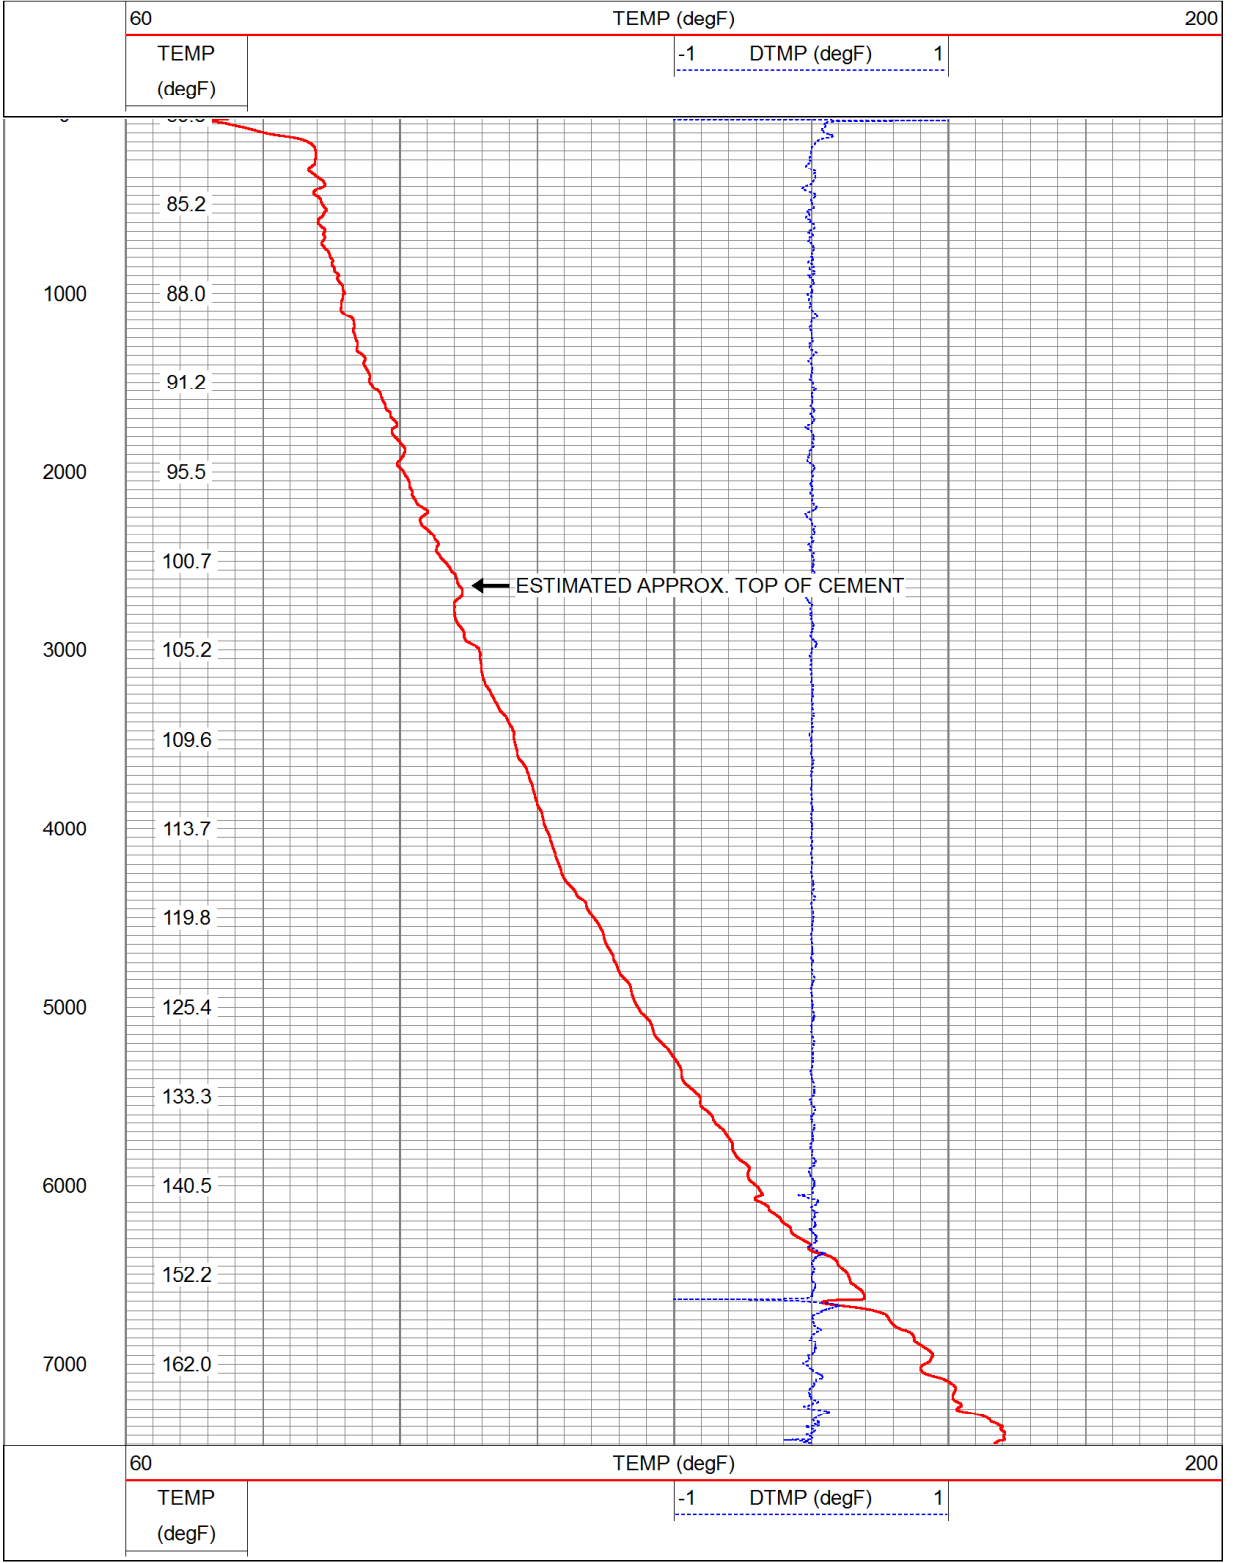

MAIN PASS

MAIN PASS

Database File: kp523-8.db
Dataset Pathname: pass5
Presentation Format: temp
Dataset Creation: Sat Apr 21 21:27:24 2012 by Log Std Casedhole 10121
Charted by: Depth in Feet scaled 1:240

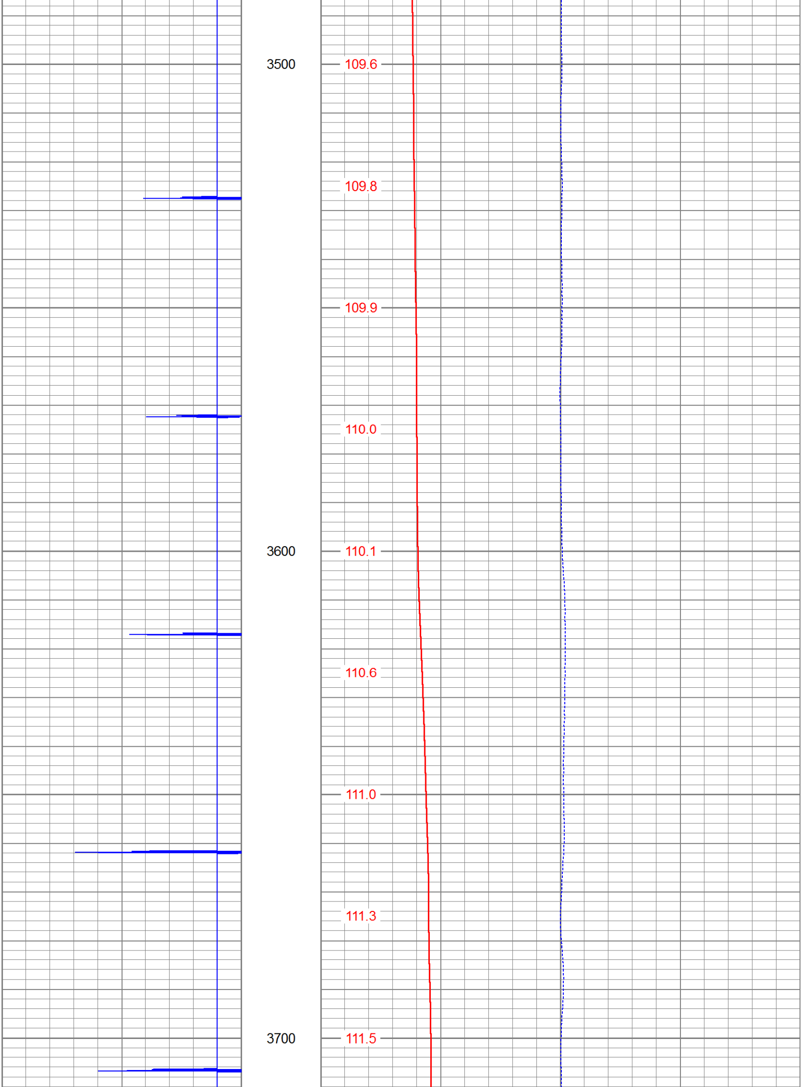
3500
109.6
109.8
109.9
110.0
3600
110.1
110.6
111.0
111.3
3700
111.5

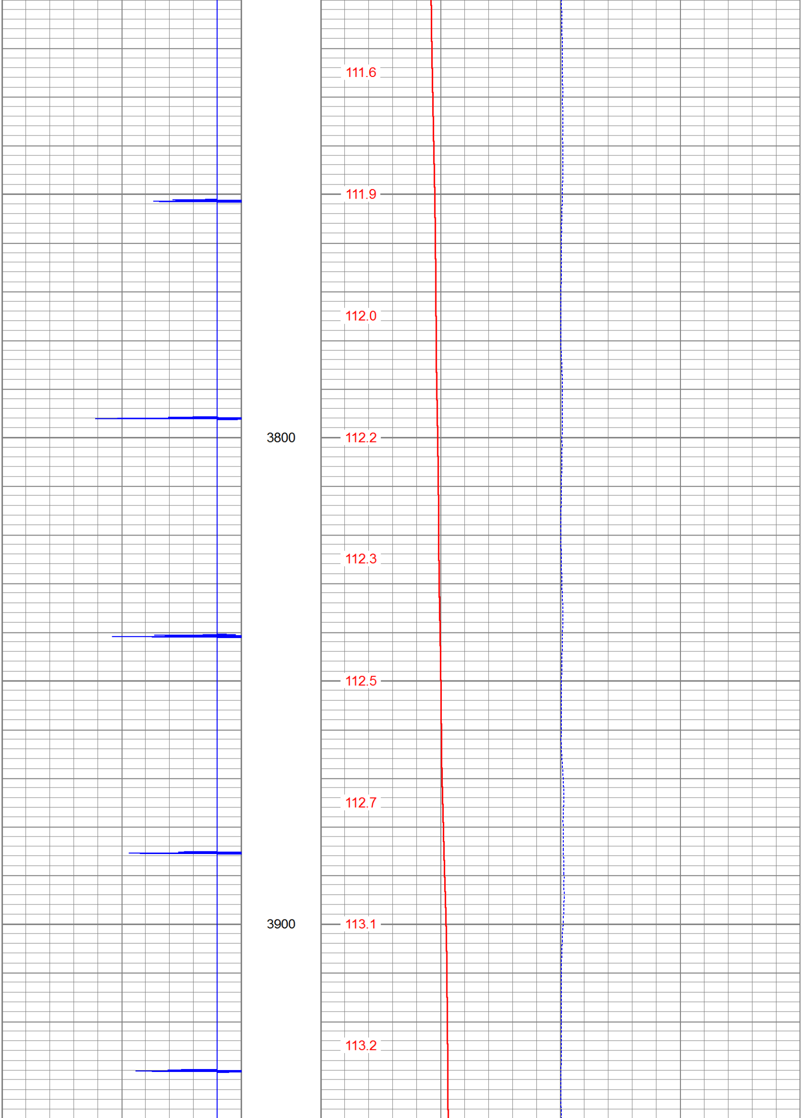
111.6
111.9
112.0
3800
112.2
112.3
112.5
112.7
3900
113.1
113.2

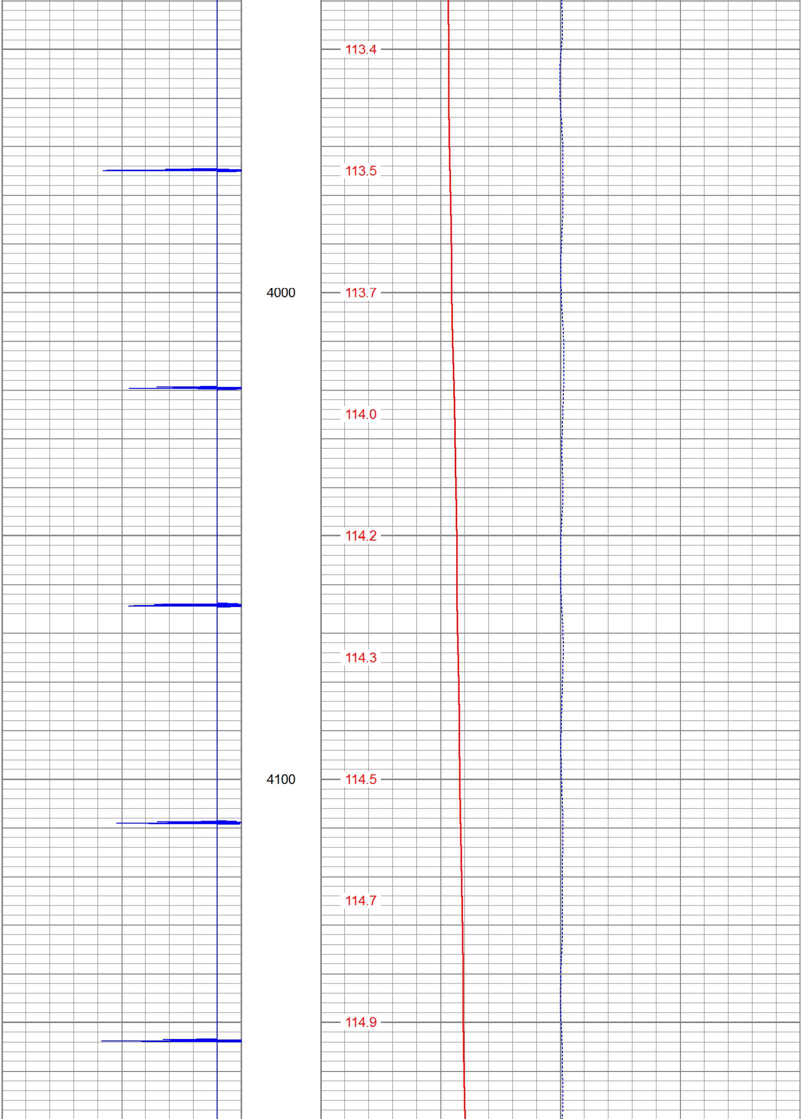
113.4
113.5
4000
113.7
114.0
114.2
114.3
4100
114.5
114.7
114.9

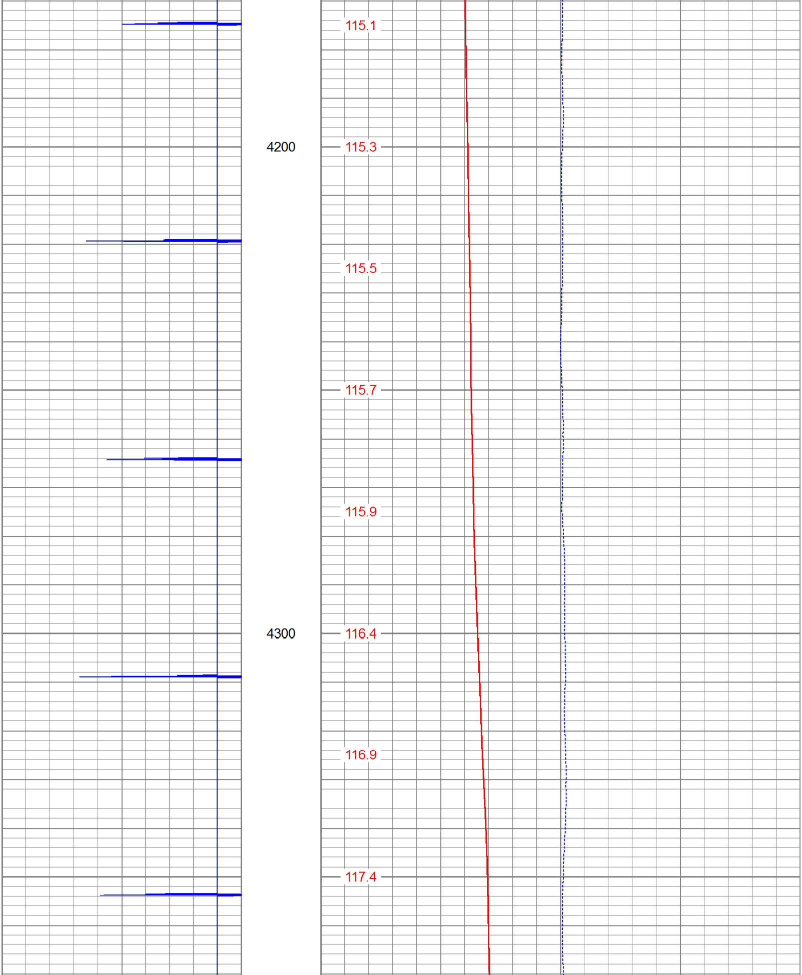
115.1
4200
115.3
115.5
115.7
115.9
4300
116.4
116.9
117.4

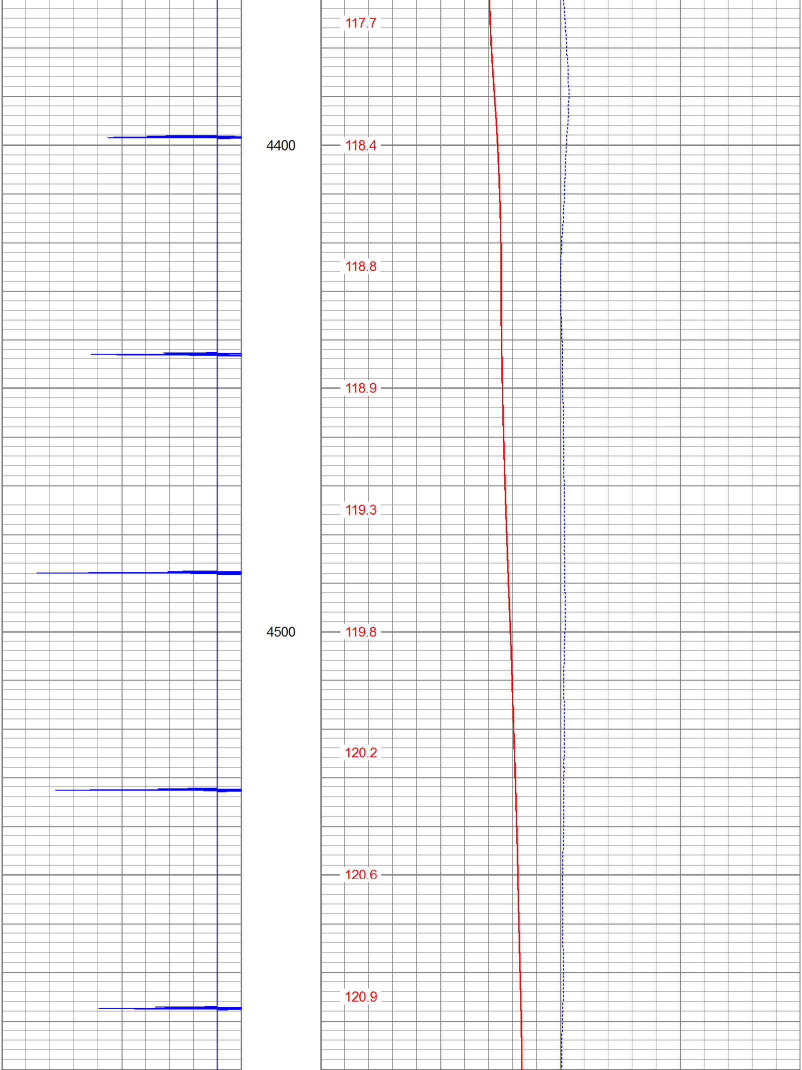
117.7
4400
118.4
118.8
118.9
119.3
4500
119.8
120.2
120.6
120.9

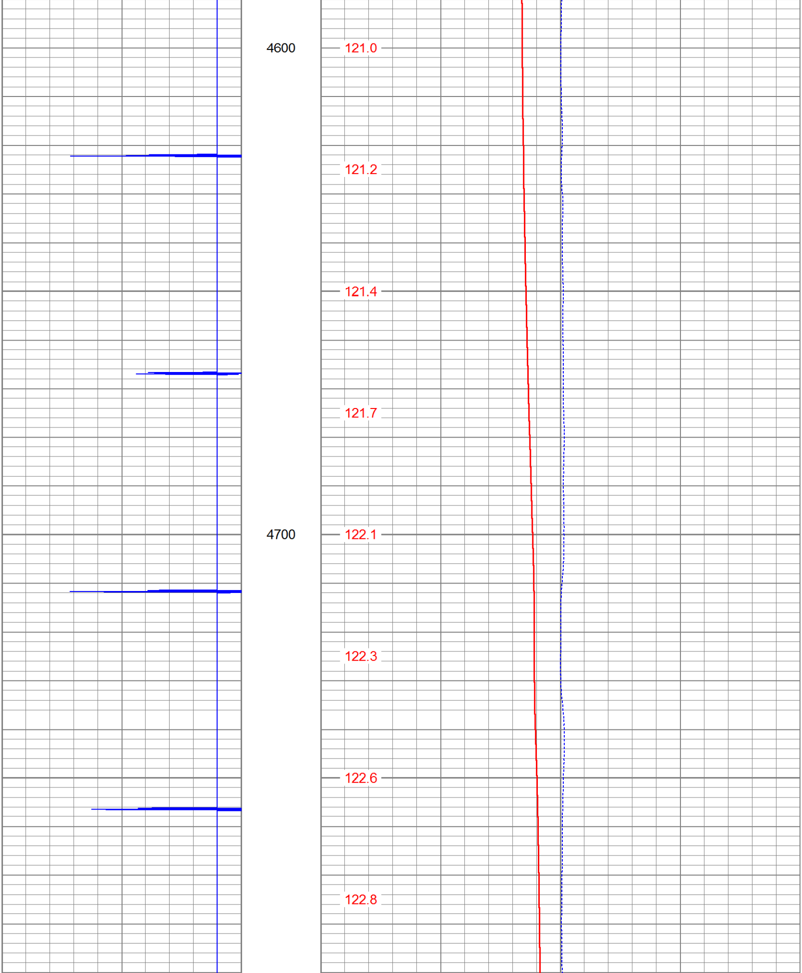
4600
121.0
121.2
121.4
121.7
4700
122.1
122.3
122.6
122.8

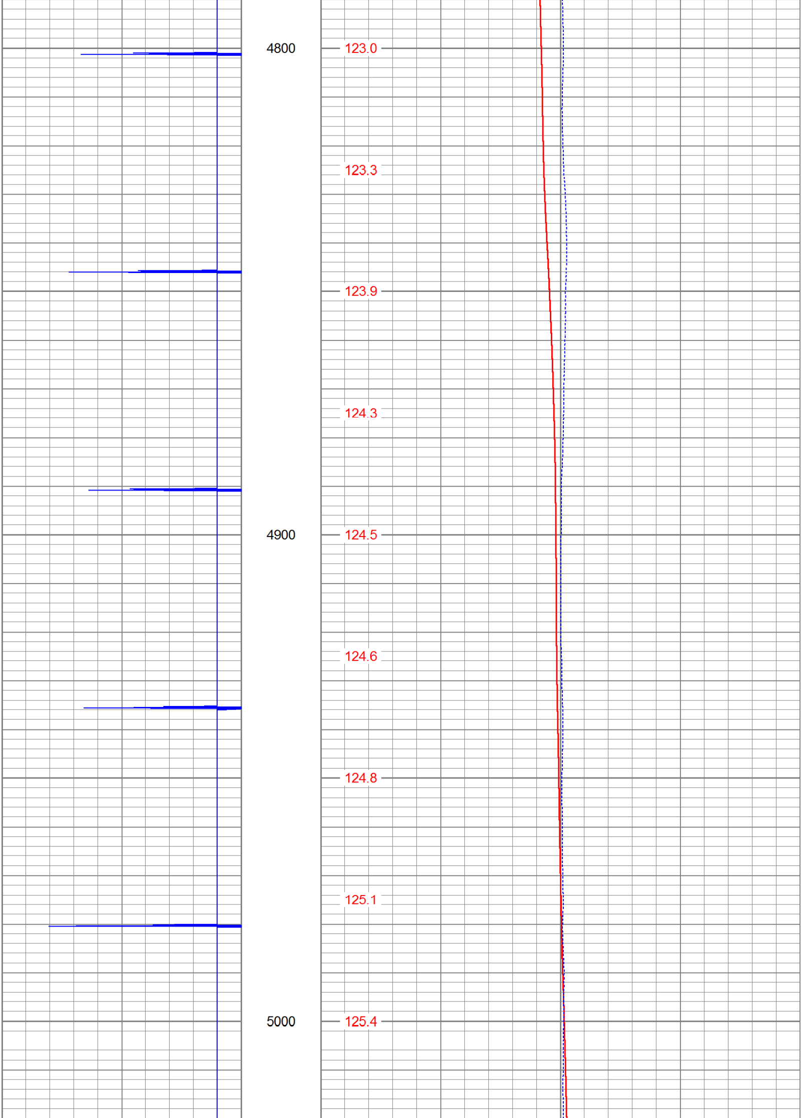
4800
123.0
123.3
123.9
124.3
4900
124.5
124.6
124.8
125.1
5000
125.4

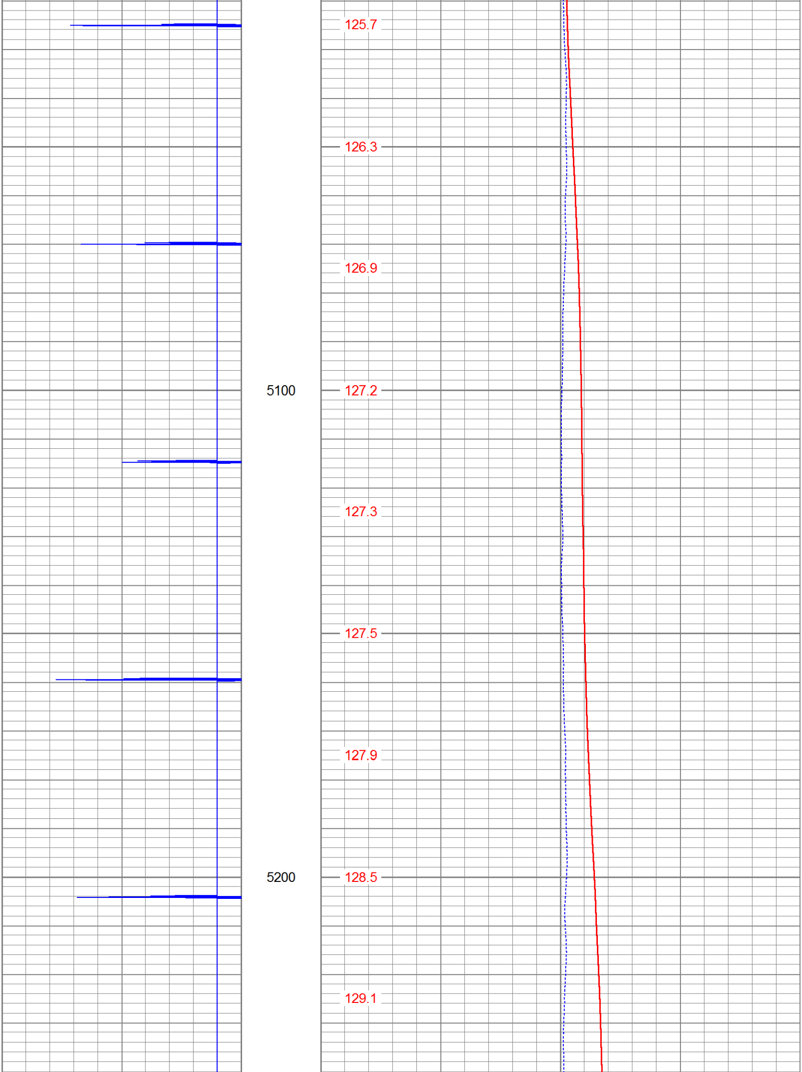
125.7
126.3
126.9
5100
127.2
127.3
127.5
127.9
5200
128.5
129.1

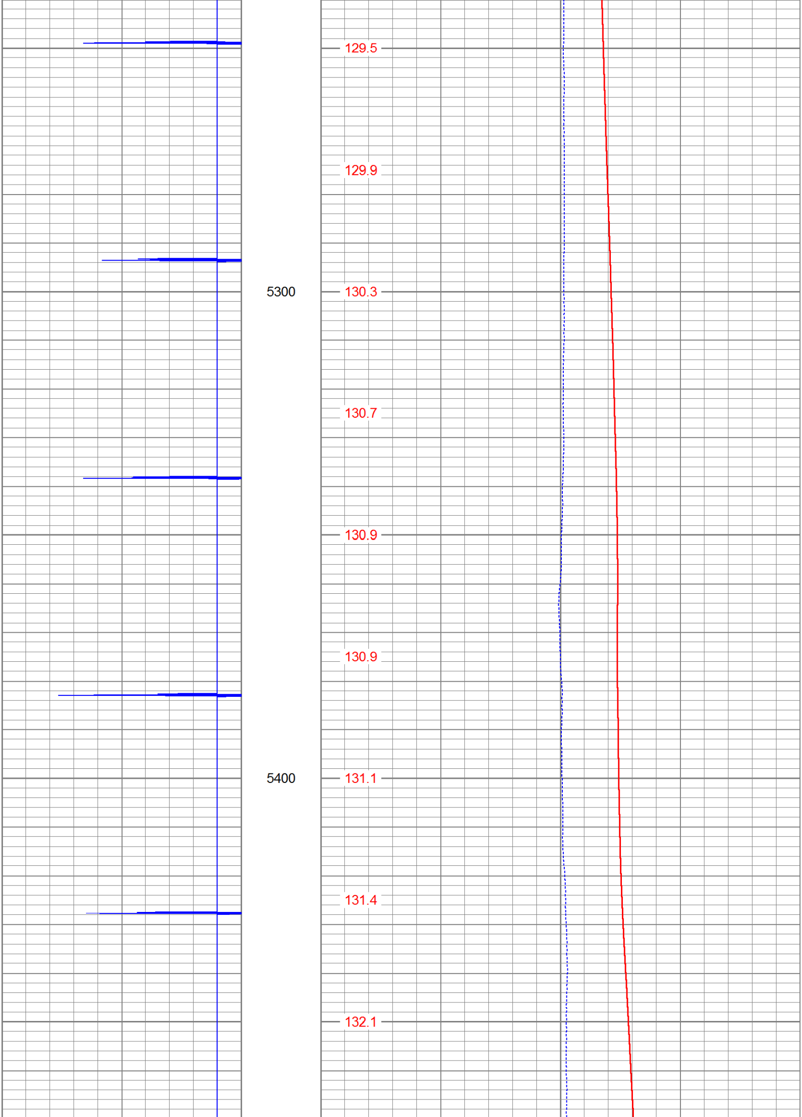
129.5
129.9
5300
130.3
130.7
130.9
130.9
5400
131.1
131.4
132.1

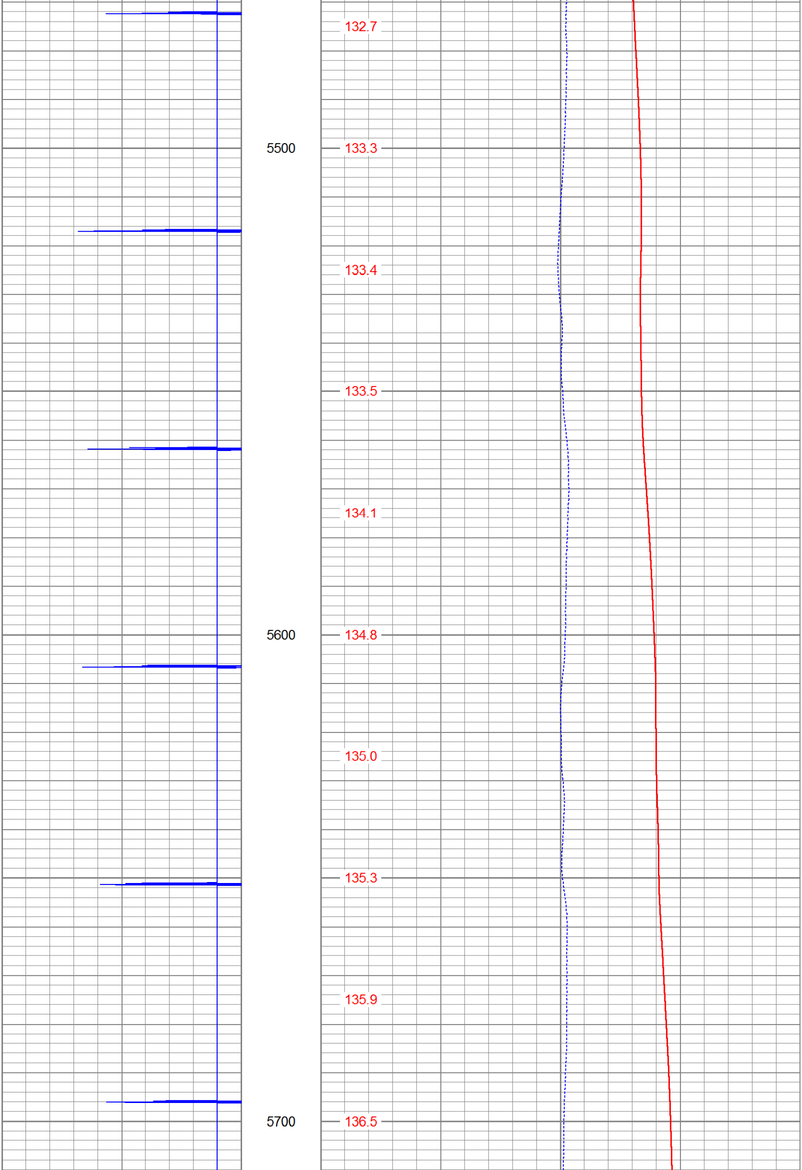
132.7
5500
133.3
133.4
133.5
134.1
5600
134.8
135.0
135.3
135.9
5700
136.5

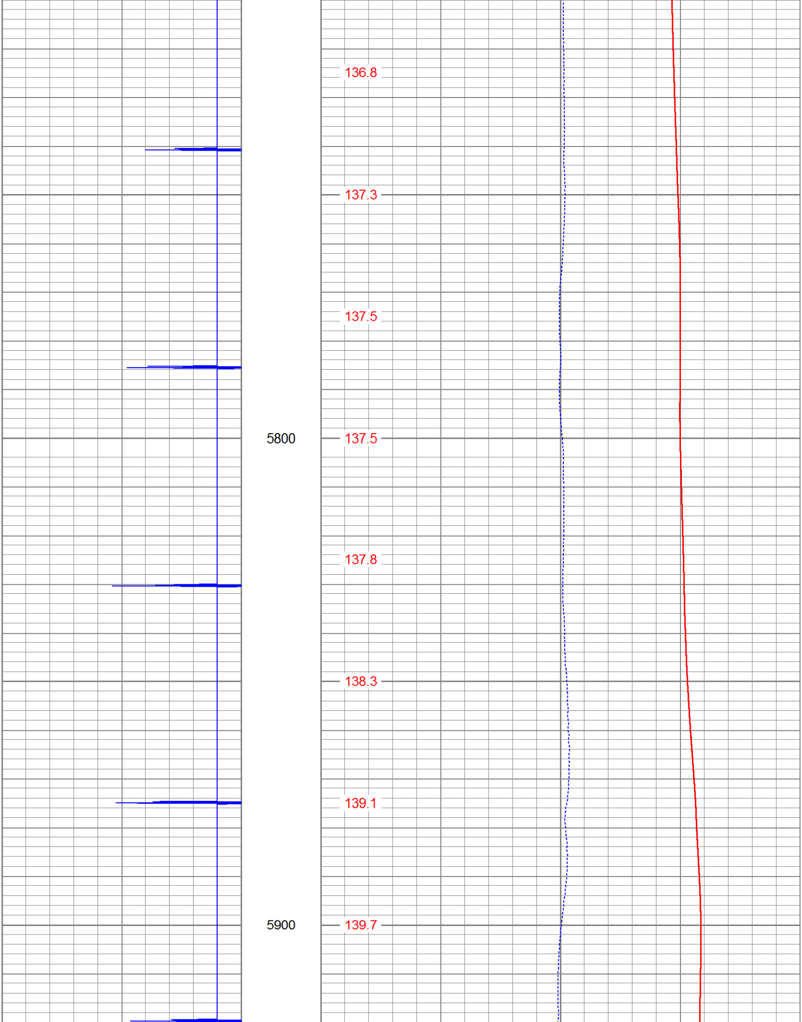
136.8
137.3
137.5
137.5
5800
137.8
138.3
139.1
139.7
5900

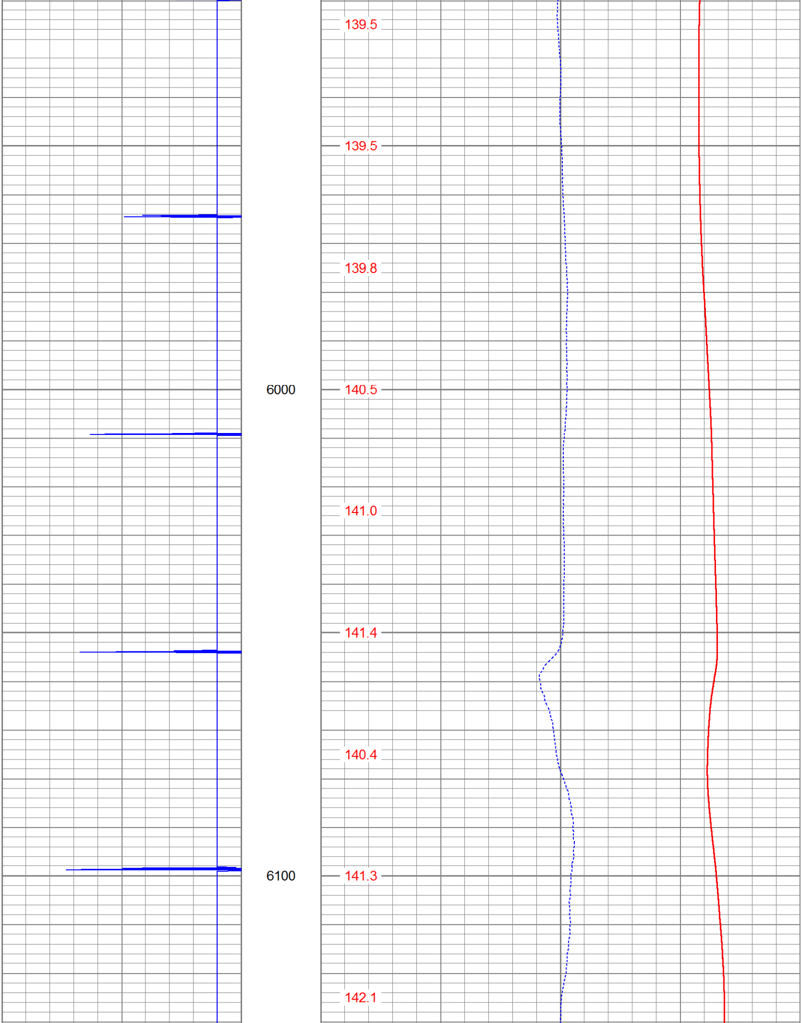
139.5
139.5
139.8
6000
140.5
141.0
141.4
140.4
6100
141.3
142.1

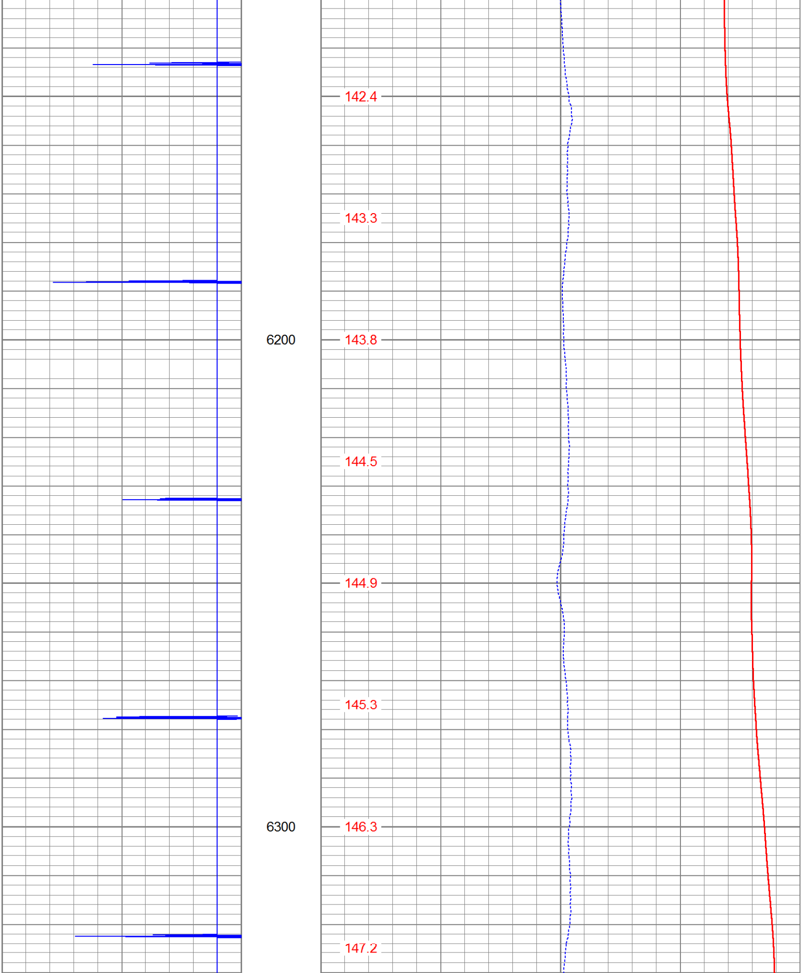
142.4
143.3
6200
143.8
144.5
144.9
145.3
6300
146.3
147.2

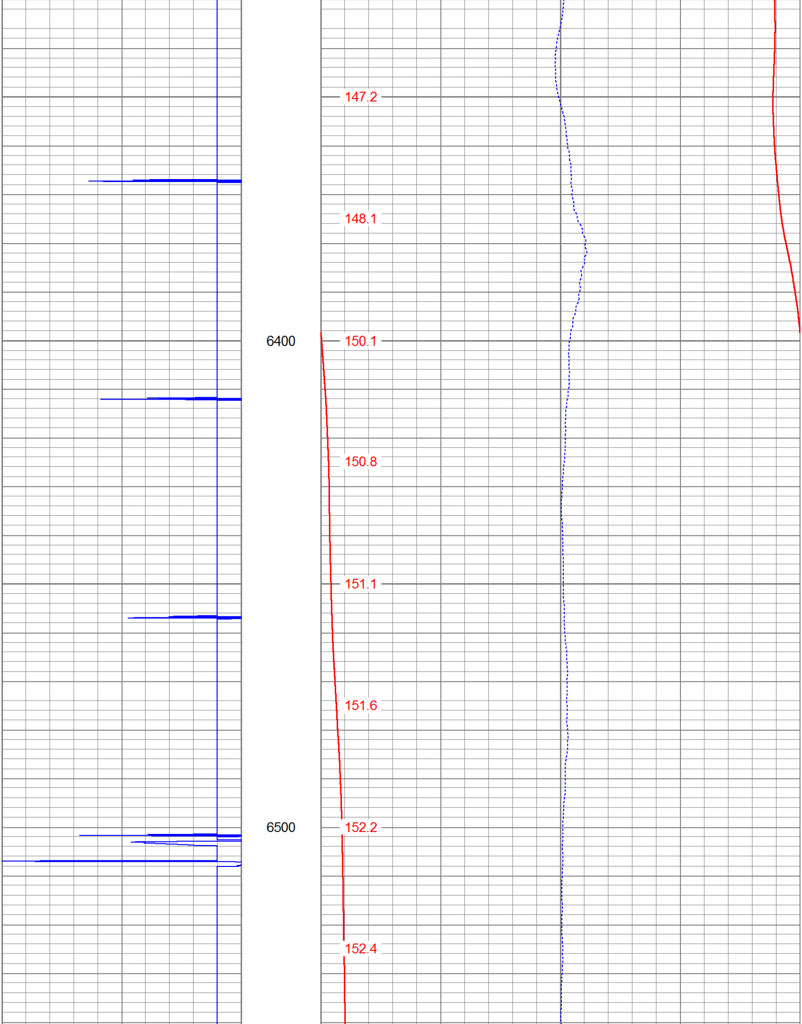
147.2
148.1
6400
150.1
150.8
151.1
151.6
6500
152.2
152.4

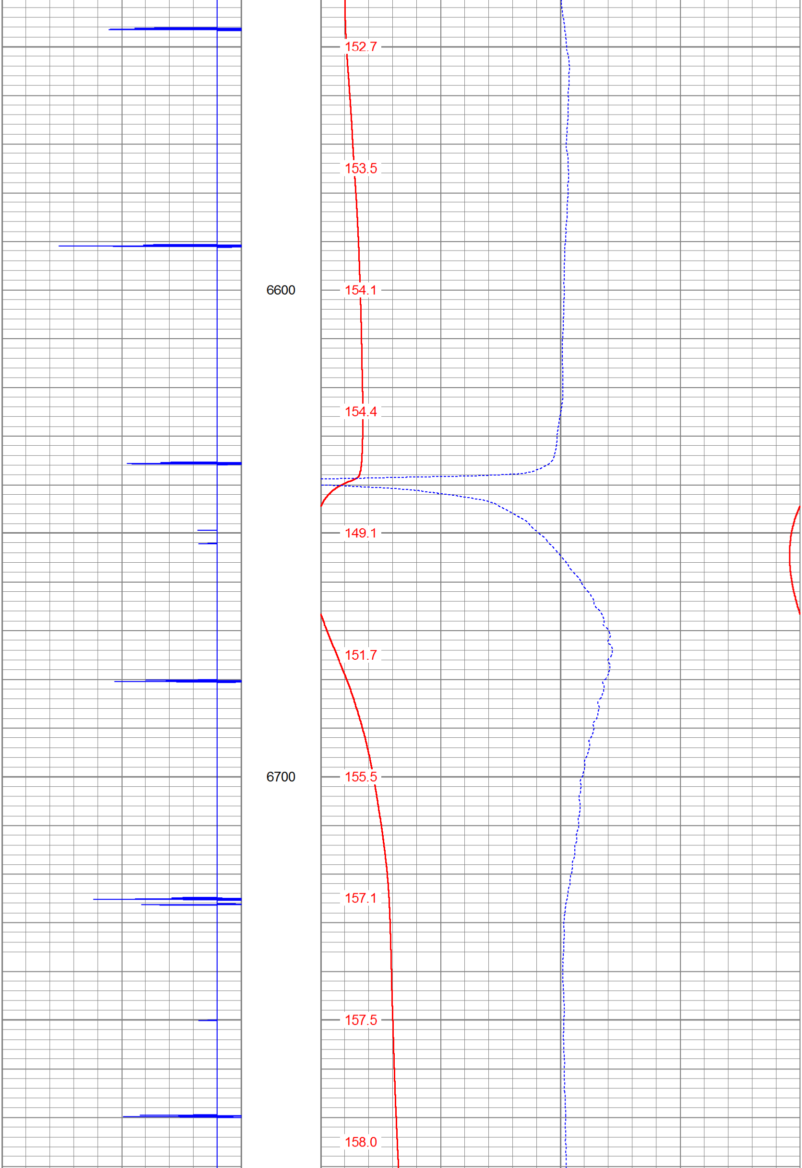
152.7
153.5
6600
154.1
154.4
149.1
151.7
6700
155.5
157.1
157.5
158.0

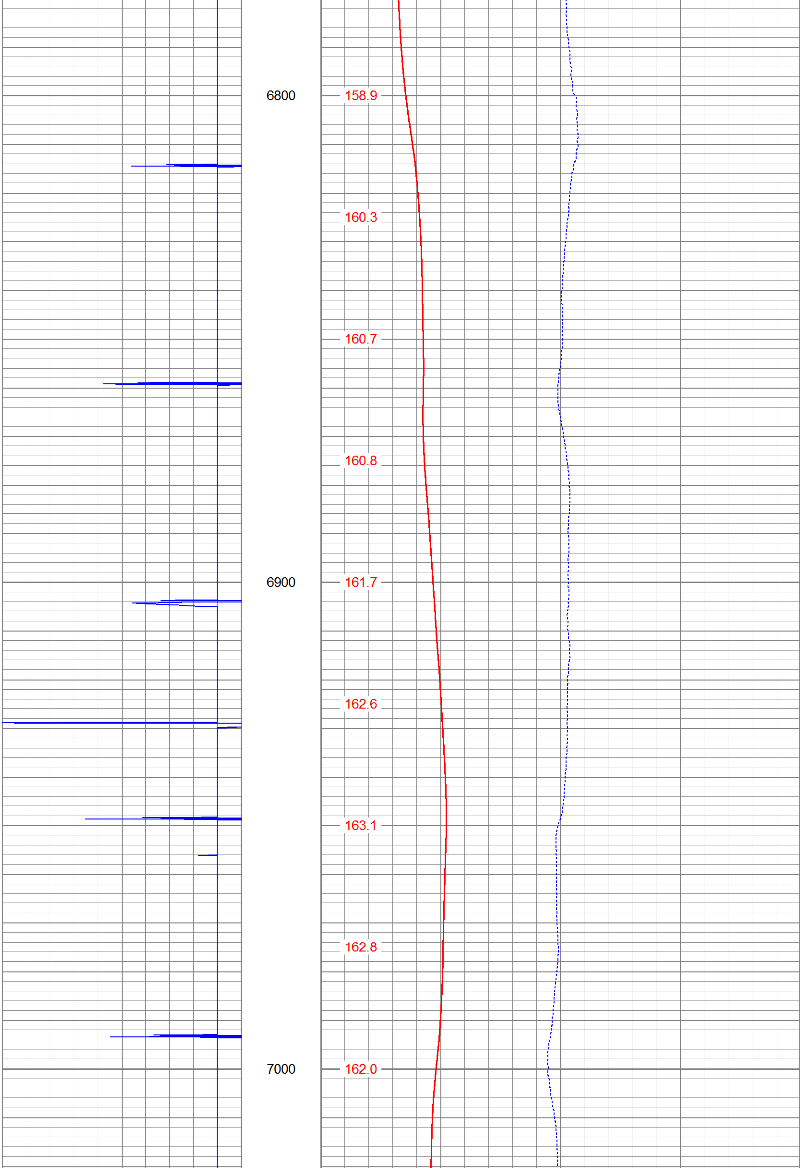
6800
158.9
160.3
160.7
160.8
6900
161.7
162.6
163.1
162.8
7000
162.0

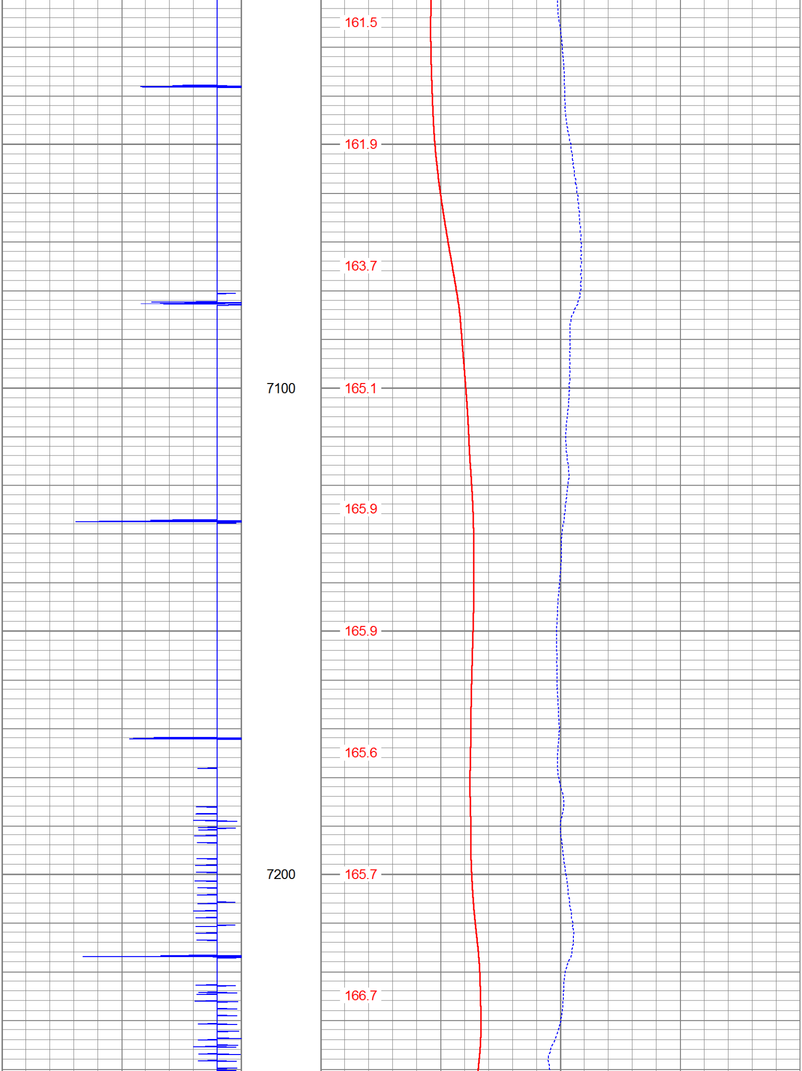
161.5
161.9
163.7
7100
165.1
165.9
165.9
165.6
7200
165.7
166.7

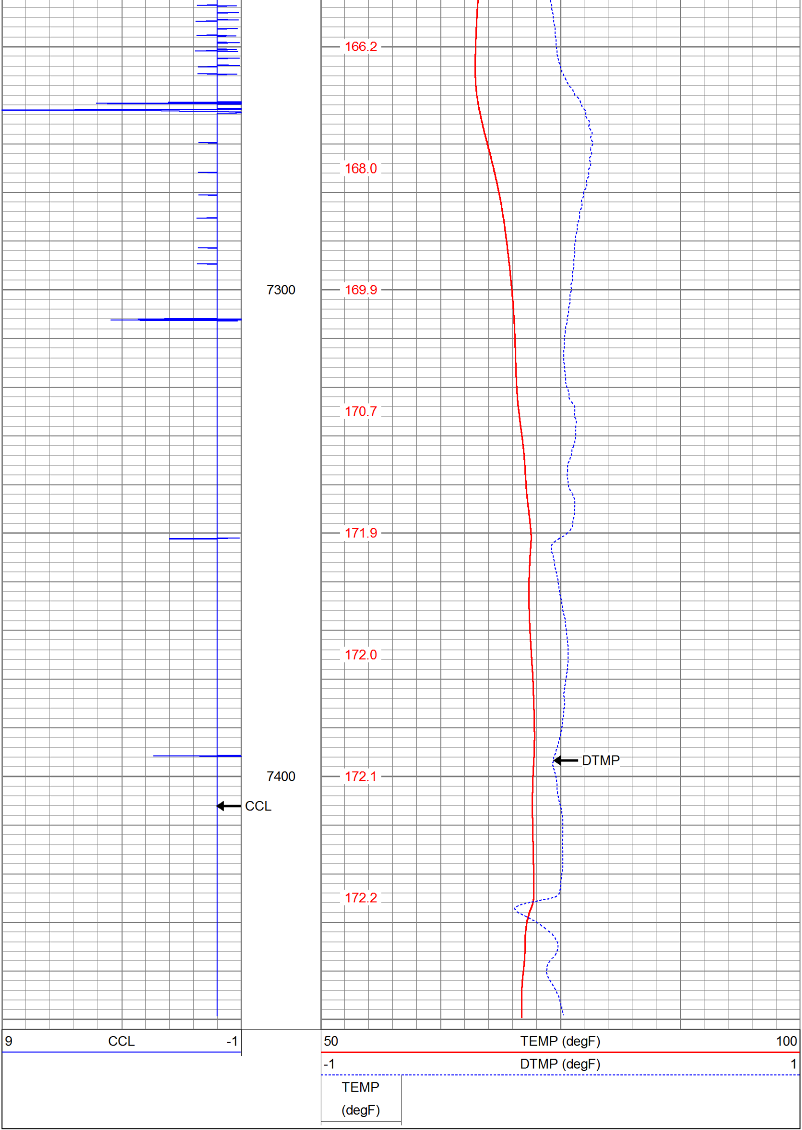
166.2
168.0
7300
169.9
170.7
171.9
172.0
DTMP
7400
172.1
CCL
172.2
9
CCL
-1
50
TEMP (degF)
100
-1
DTMP (degF)
1
TEMP
(degF)

MAIN PASS

Sensor	Offset (ft)	Schematic	Description	Len (ft)	OD (in)	Wt (lb)
CCL	2.57	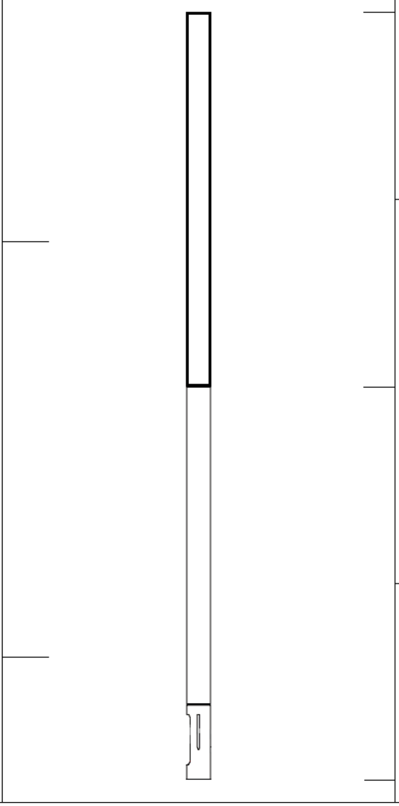	CCL-1.375_Titan (007) Titan 1 3/8" 500 Deg. F. Pos/Neg Logging CCL	1.79	1.38	7.50
TEMP	0.58		TEMP-1.375TEMP (2011-05) Temperature Tool	1.88	1.38	30.00

Dataset:	kp523-8.db: field/well/run1/pass5
Total Length:	3.67 ft
Total Weight:	37.50 lb
O.D.	1.38 in

Company	WPX ENERGY
Well	KP 523-8
Field	KOKOPELLI
County	GARFIELD
State	COLORADO