LOCATION DRAWING

VEGETATION:
DRY LAND PASTURE

SURFACE USE:
GRAZING

REFERENCE POINT
LATITUDE: 40.74294
LONGITUDE: -104.12117
FOOTAGE: 268 FSL 1615 FWL
GROUND ELEVATION: 4991.7
PDOP: 1.9 DATE: 11/7/2012
INSTRUMENT OPERATOR: MARC WOODARD

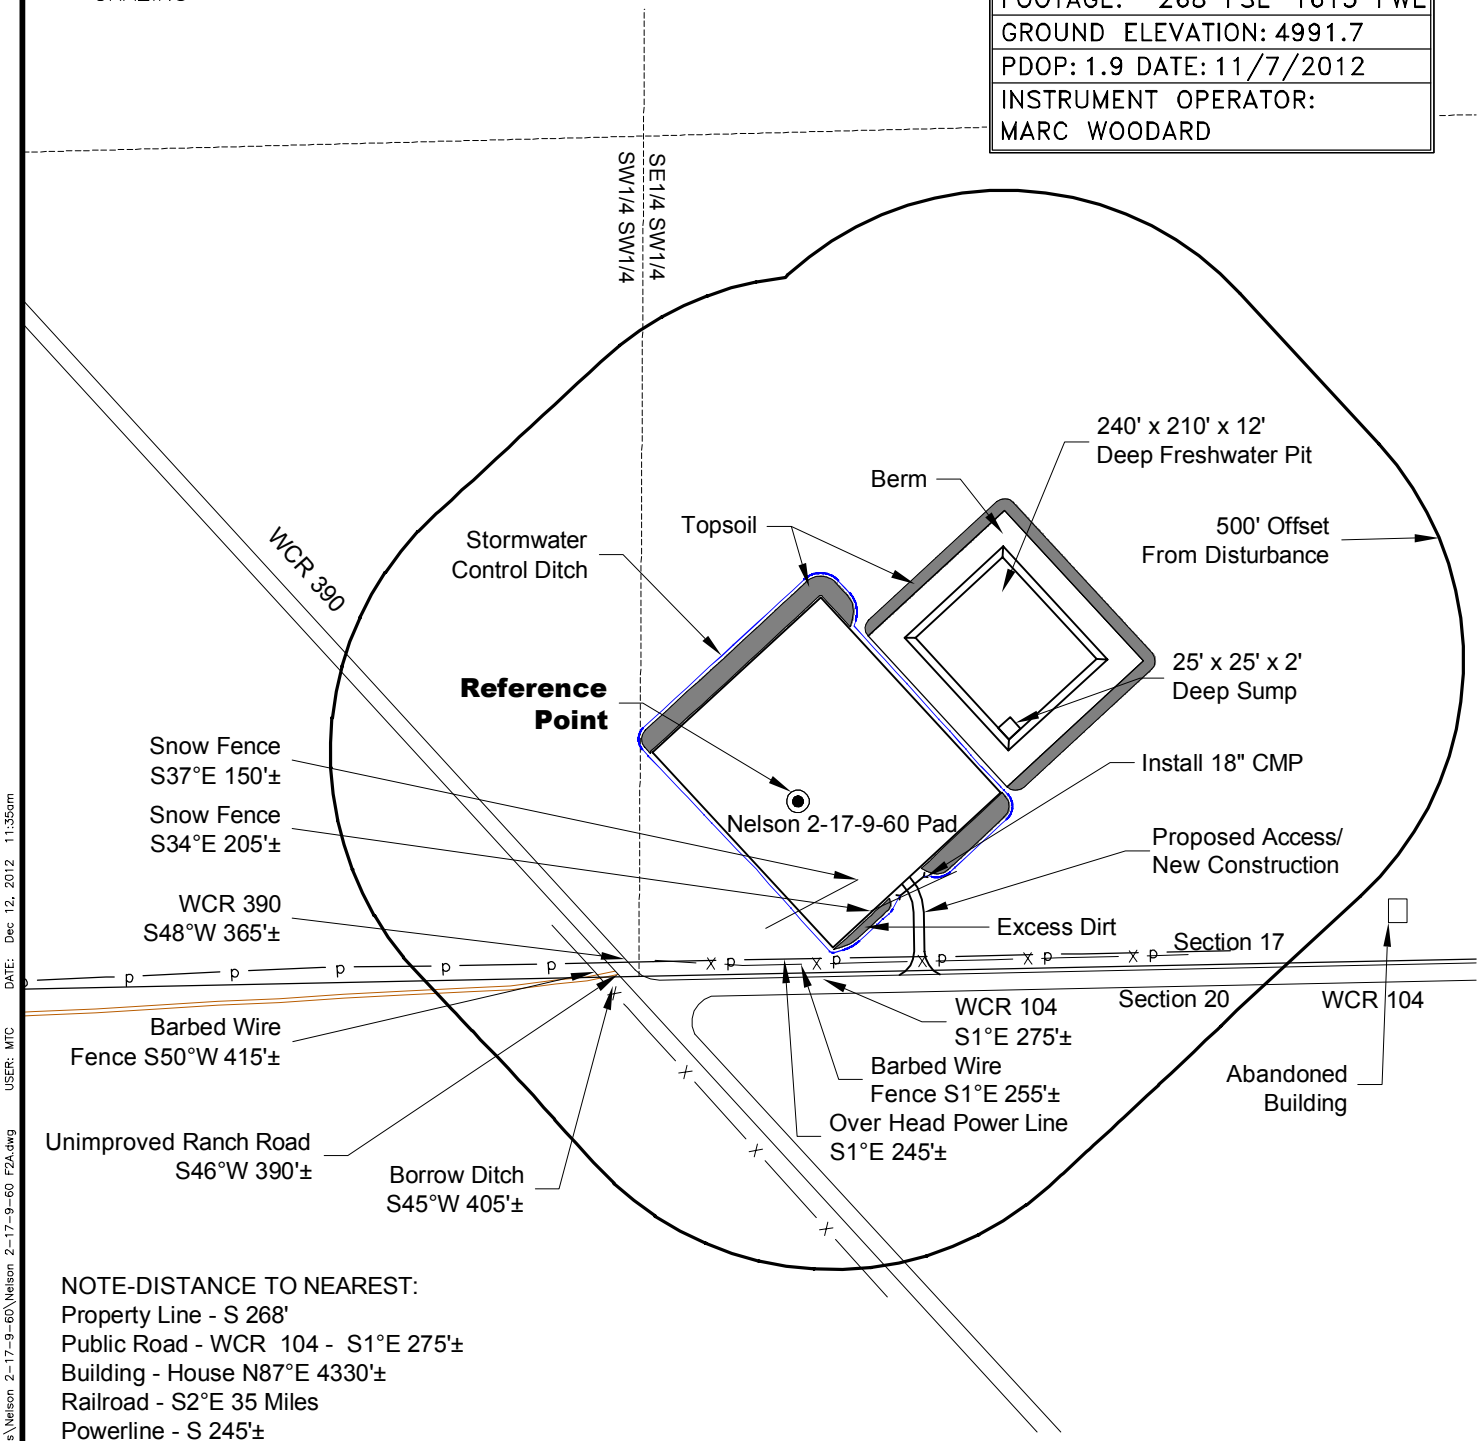

NOTE-DISTANCE TO NEAREST:
Property Line - S 268'
Public Road - WCR 104 - S1°E 275'±
Building - House N87°E 4330'±
Railroad - S2°E 35 Miles
Powerline - S 245'±

DISTURBANCE ACREAGE:
4.4 DRILLING OPERATIONS
2.3± FRESHWATER STORAGE PIT
1.0± INTERIM RECLAIM

NOTE:
ALL PRODUCTION FACILITIES WILL BE ON PAD.

12/12/12

North

0 300 600
Graphic Scale in Feet
1" = 300'

GEO SURV
LAND SURVEYING AND MAPPING
LAFAYETTE - WINTER PARK
Ph 303 666 0379 Fx 303 665 6320

CARRIZO NIOBRARA LLC
NELSON 2-17-9-60 PAD

SE1/4 SW1/4 SECTION 17 T9N R60W
6th PM WELD COUNTY COLORADO

DWG: G:\GEOSURV\WeldzNorth\Carrizo 110004\Wellplats\Nelson 2-17-9-60\Nelson 2-17-9-60 F2A.dwg USER: MTC DATE: Dec 12, 2012 11:35am