High Prairie Survey Co.

Physical Address: 345 Comanche St.
Mail to: Box 384, Kiowa, CO 80117
Ph. 303-621-8672 - Fax 303-621-7749
www.highprairiesurvey.com

Job # 08103-Kauai #4 Inv # 2327

High Prairie Surveying of Kiowa, Colorado has in accordance with a request from **Wiepking Fullerton** has determined the location of **Kauai #4** to be 660 feet FNL, and 660 feet FEL, (90° off Section lines) **of** SECTION **6**, Township **10s**, Range **55w** of the 6th Principal Meridian, **Lincoln, County,** Colorado.

Date: Staked on March 4, 2013 drawn on March 6, 2013.

Re: Staked by Keith Westfall
Drawn: Drawn by Dustin Cotter

Location Drawing
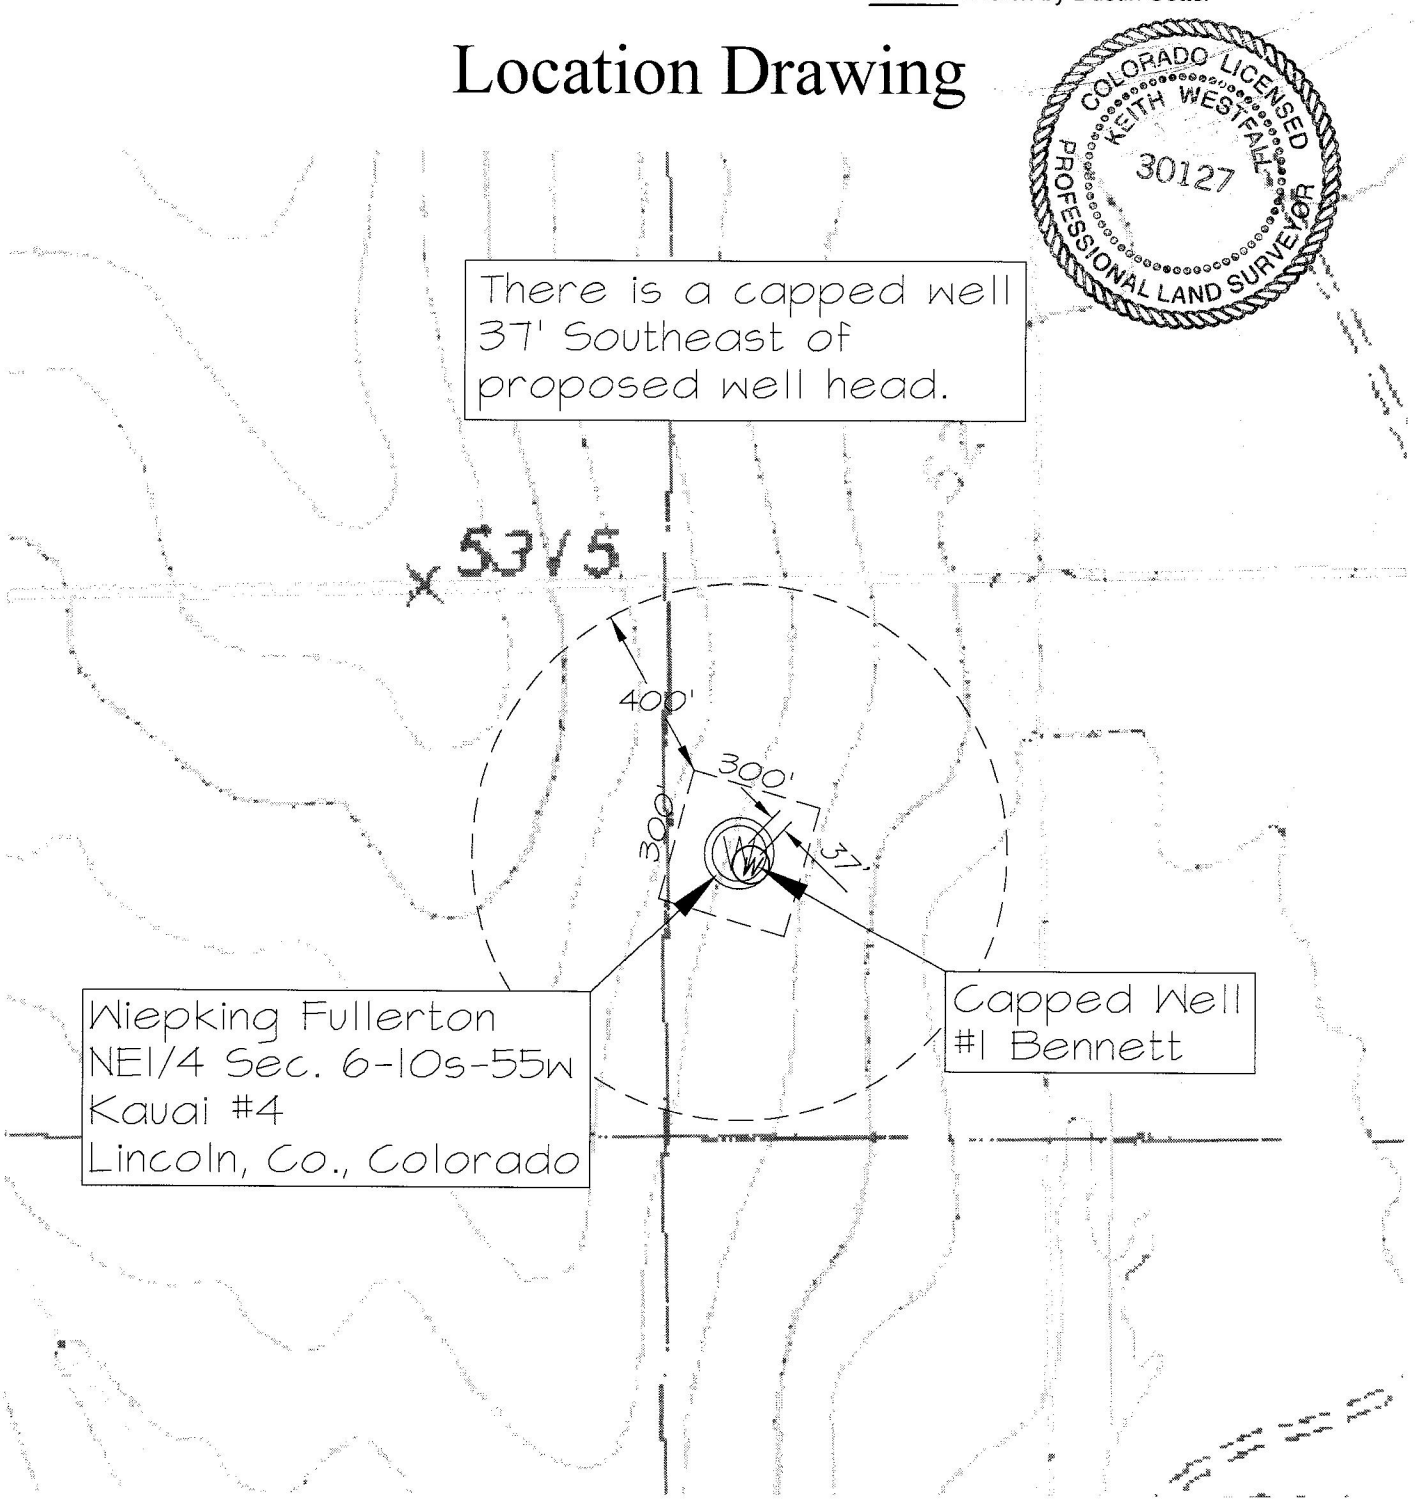
COLORADO LICENSED
KEITH WESTFALL
30127
PROFESSIONAL LAND SURVEYOR