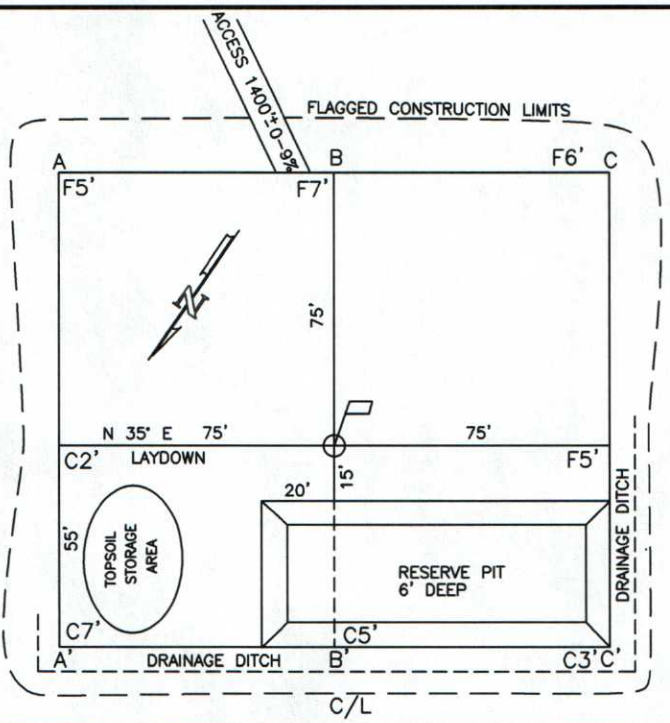

SCALE: 1" = 50'

A–A' ELEV.

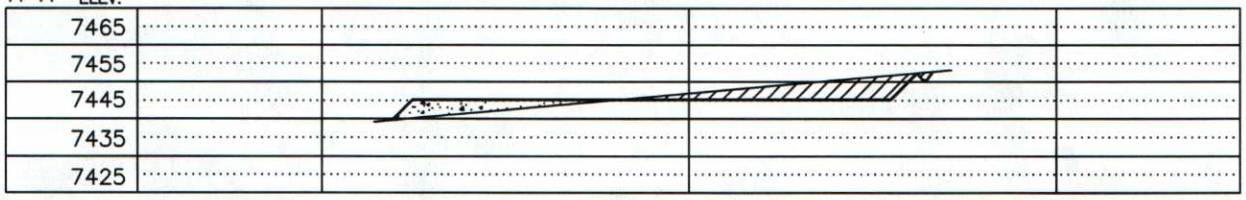

B–B'

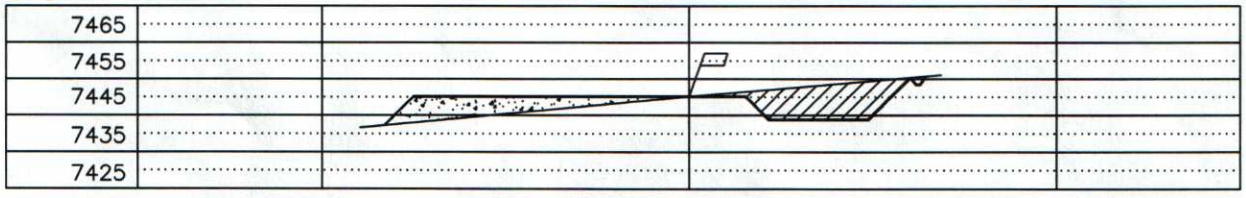

C–C'

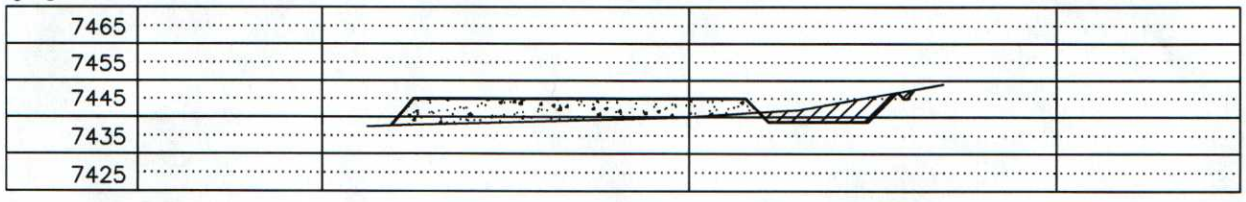

COMPANY: PETROX RESOURCES, INC.

LEASE: FOSSET GULCH UNIT 9U #3

LOCATION: 1310' FSL 1755' FWL

SEC. 9U TWN. 34 N RNG. 5 W S.U.L. N.M.P.M.

COUNTY: ARCHULETA STATE: COLO.

ELEVATION: 7445'

LATITUDE: 37.20217° NAD 83

LONGITUDE: 107.39959°

DRAWN BY: C.R. | SURVEYED: 7/17/01
CHECKED BY: K.R. | DRAWN: 7/26/01
FILE NO.: PRI013CF | JOB NO. PRI013

PREPARED FOR:

PETROX RESOURCES, INC
MEEKER, COLORADO

NORTHSTAR
SURVEYING & MAPPING

75 County Rd. 231
DURANGO, CO. 81303
(970) 385-0851