High Prairie Survey Co.

Physical Address: 345 Comanche St.
Mail to: Box 384, Kiowa, CO 80117
Ph. 303-621-8672 - Fax 303-621-7749
www.highprairiesurvey.com

Job # 13171 Big Wampum #1 Inv # 2522
Rev: June 19, 2013

High Prairie Surveying of Kiowa, Colorado has, in accordance with a request from **Wiepking Fullerton,** determined the location of **Big Wampum #1** to be **1990 feet FSL**, and **710 feet FEL**, (90° off Section lines) **of** SECTION **23**, Township **10s**, Range **56w** of the 6th Principal Meridian, **Lincoln County**, Colorado.

Date: Staked on June 17, 2013 drawn on June 17, 2013.

Re: Staked by Elijah Frane
Drawn: Drawn by Dustin Cotter

COLORADO LICENSED PROFESSIONAL LAND SURVEYOR KEITH WESTFALL 30127
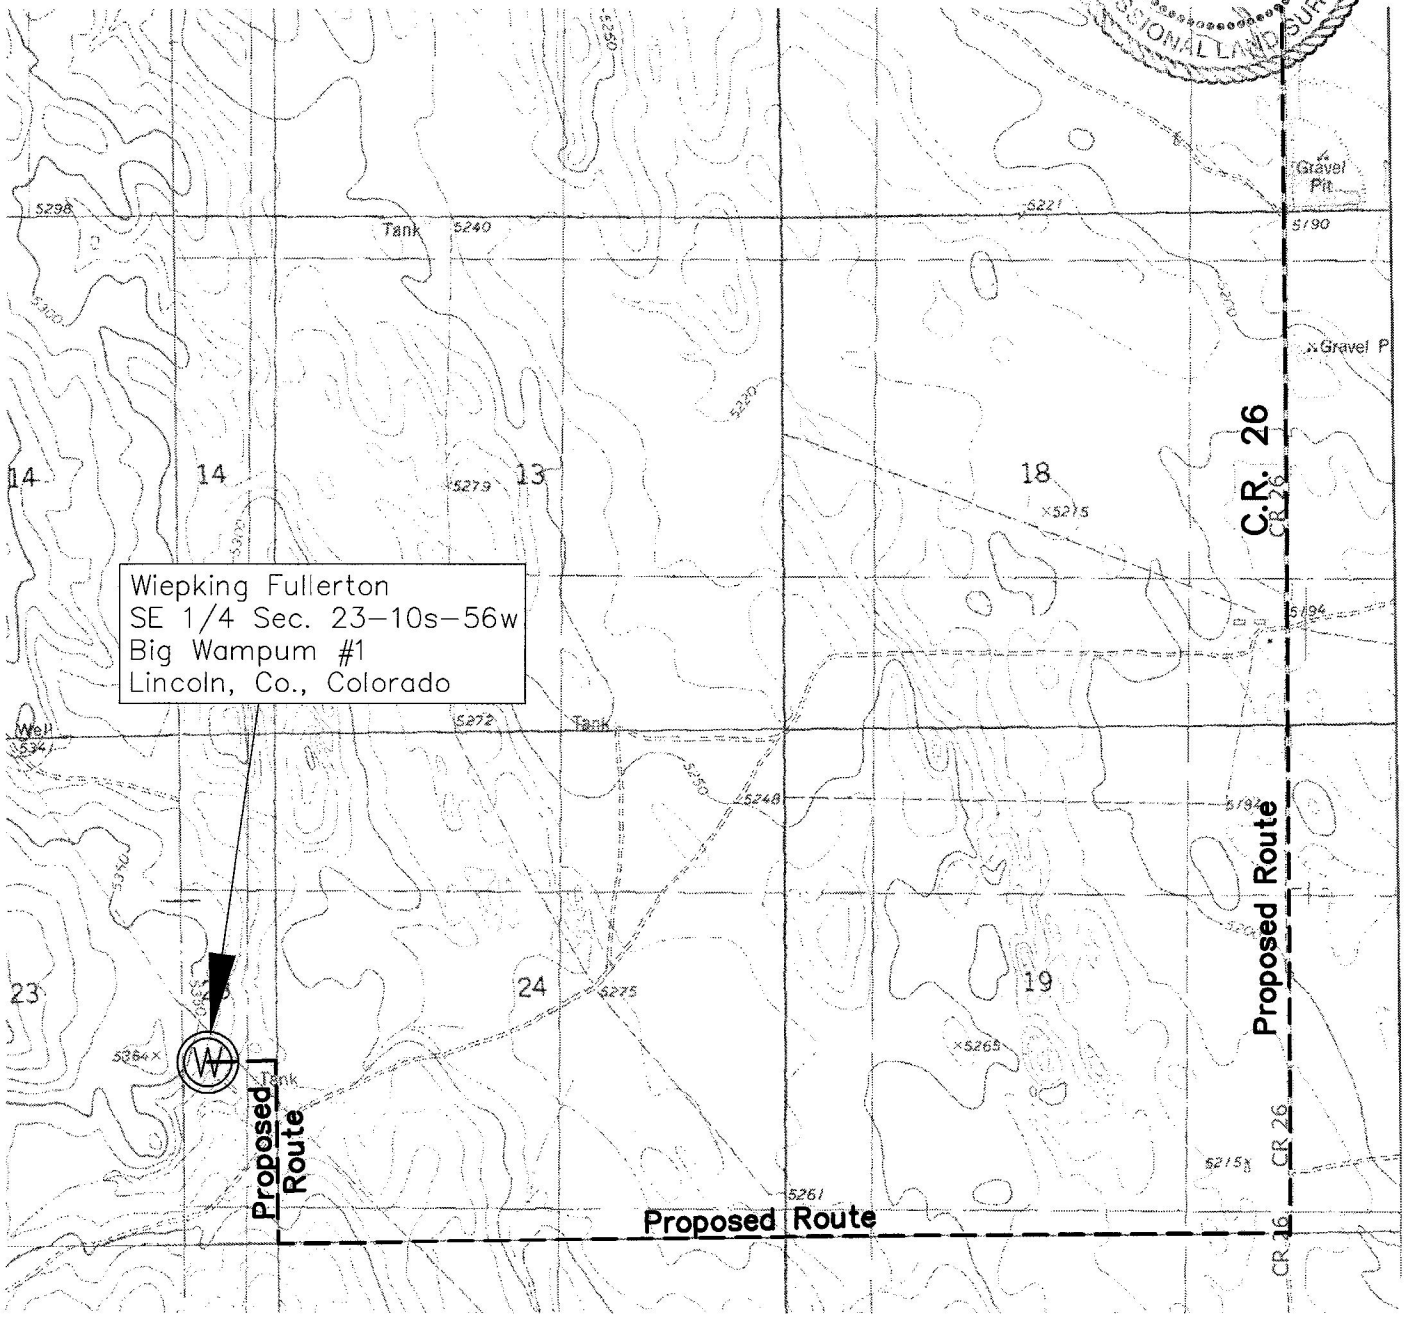
Access Road Map