High Prairie Survey Co.

Physical Address: 345 Comanche St.
Mail to: Box 384, Kiowa, CO 80117
Ph. 303-621-8672 - Fax 303-621-7749
www.highprairiesurvey.com

Job# 13147 Holt #1

Inv # 2474

High Prairie Surveying of Kiowa, Colorado, has in accordance with a request from **Ramsey Property Management**, determined the location of **Holt #1** to be **215 feet FSL**, and **397 feet FWL**, (90° off Section lines) **of** SECTION **31**, Township **34s**, Range **42w** of the 6th Principal Meridian, **Baca County**, Colorado.

Date: Staked on 6/7/13 drawn on 6/13/13.

Re: Staked by Elijah Frane
Drawn: Drawn by Dustin Cotter

Basis of Elevation Spot: USGS BM = A 23, PID = GLO306, H-Order = First, V-Order = First, Stability = A, P-DOP = 1.90, Sats = 8 US NAD 83 CO-S, Lat. = 36.99452, Long. = W102.52340, Elevation = 4092.62 gr. (us FT).

Notes: See Location Map for improvements within 400 feet of the proposed well pad.
The ground elevation at staked location = 3640.58' gr.
This drawing does not represent a monumented survey or Land Survey Plat.

Basis of Bearing: Bearings were determined based on the South line of Section 31 to bear S87°57'08"W with all other bearings contained herein relative thereto.
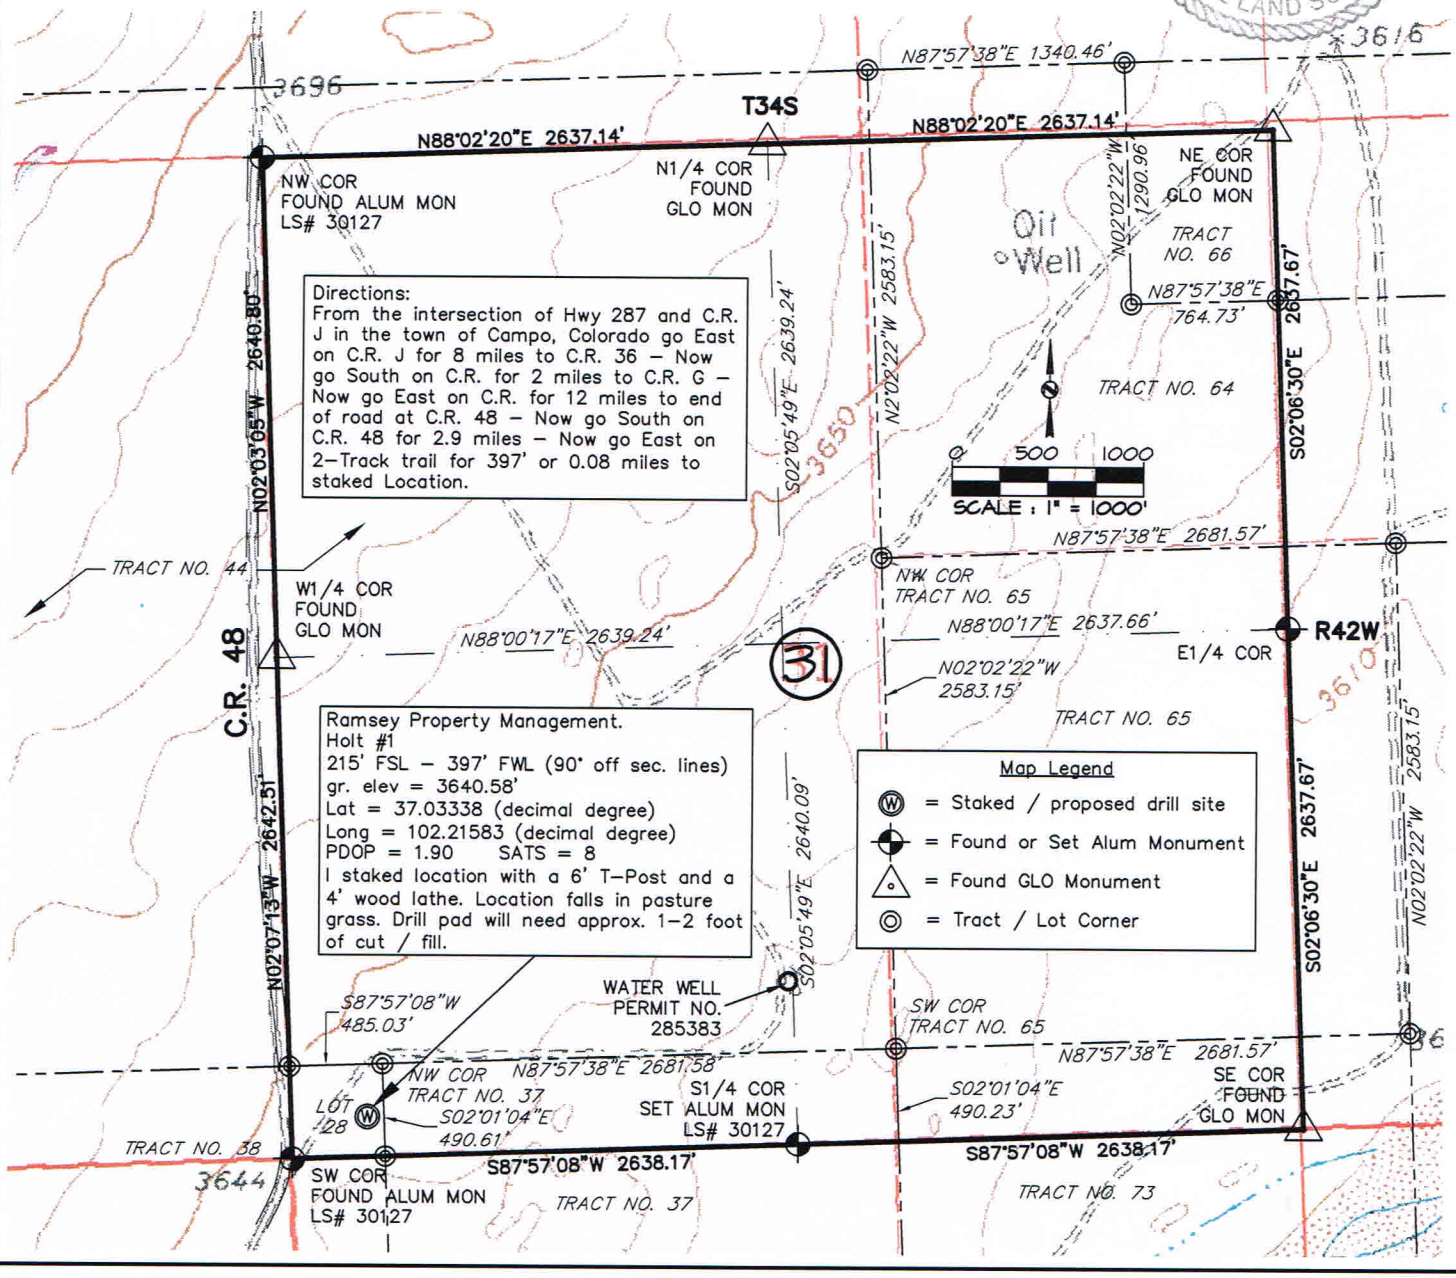
COLORADO LICENSED PROFESSIONAL LAND SURVEYOR 30125