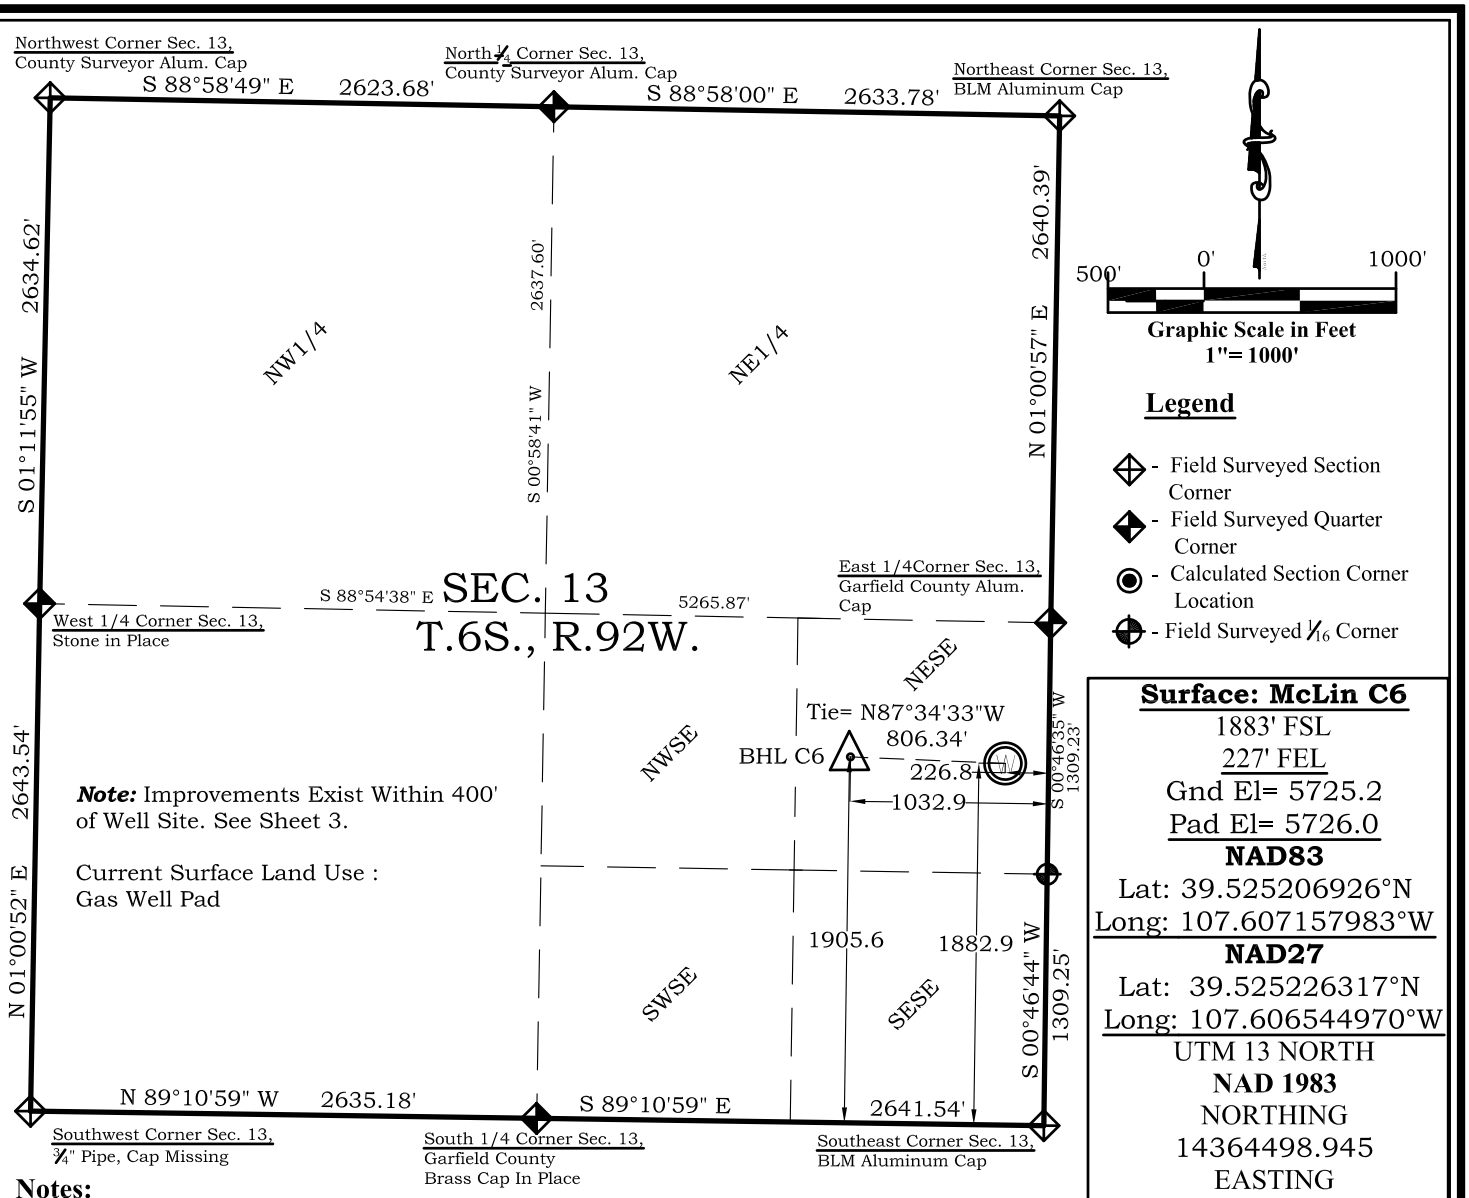

Surface: McLin C6
1883' FSL
227' FEL
Gnd El= 5725.2
Pad El= 5726.0
NAD83
Lat: 39.525206926°N
Long: 107.607157983°W
NAD27
Lat: 39.525226317°N
Long: 107.606544970°W
UTM 13 NORTH
NAD 1983
NORTHING
14364498.945
EASTING
905199.195

Bottom Hole: McLin C6
1906' FSL
1033' FEL
NAD83
Lat: 39.525236406°N
Long: 107.610015518°W
NAD27
Lat: 39.525255801°N
Long:107.609402400°W

Notes:

1. LATITUDE AND LONGITUDE COORDINATES ARE DIFFERENTIALLY CORRECTED AND BASED ON PUBLISHED NGS CONTROL STATION "WDP-5". SYSTEM: UTM ZONE: 13 NORTH DATUM: NAD 1983 (CONUS)
2. ELEVATIONS ARE BASED ON NAVD OF 1983.
3. ALL BOTTOM AND TOP HOLE LOCATIONS ARE MEASURED 90 DEGREES FROM SECTION LINE.
4. USGS QUADRANGLE MAP "SILT".
5. CURRENT SURFACE LAND USE: HAY FIELD.
6. PDOP AT THE TIME OF LOCATION OF SURFACE WELL = 2.4

SURVEYOR'S CERTIFICATE

I, SCOTT E. AIBNER, A REGISTERED LAND SURVEYOR, LICENSED UNDER THE LAWS OF THE STATE OF COLORADO, DO HEREBY CERTIFY THAT THE SURVEY SHOWN HEREON WAS PREPARED BY RIVER VALLEY SURVEY, INC. FOR URSA OPERATING COMPAMY, LLC, BY ME OR UNDER MY DIRECT SUPERVISION AND THAT THIS PLAT IS A TRUE REPRESENTATION THEREOF.

BY:_____
SCOTT E. AIBNER, COLORADO REG. NO. 31143

Prepared For: Ursa Operating Company LLC
Proposed McLin C6 Well Situate in The NE¼SE¼ Section 13, Township 6 South, Range 92 West of the 6 th. Principal Meridian, County of Garfield, State of Colorado

Ursa OPERATING COMPANY

River Valley Survey, Inc.
110 East 3rd. Street, Suite 213
Rifle, Colorado 81650
Ph: 970-379-7846

Project: RVS 06001-33C		
Field Date: 08-05-10	**Scale:** 1"= 1000'	
Date: 06-17-13	**Sheet:** 1 of 4	

McLin C Pad
McLin Well C6 Plat
Section 13, Township 6 South, Range 92 West