T5N, R62W, 6th P.M.

BILL BARRETT CORPORATION

Well location, ANSCHUTZ STATE #5–62–27–0857BH, located as shown in the SE 1/4 SE 1/4 of Section 22, T5N, R62W, 6th P.M., Weld County, Colorado.

BASIS OF ELEVATION

SPOT ELEVATION LOCATED AT THE NORTHWEST CORNER OF SECTION 19, T5N, R61W, 6th. P.M. TAKEN FROM THE POINT OF ROCKS, QUADRANGLE, COLORADO, WELD COUNTY, 7.5 MINUTE QUAD (TOPOGRAPHIC MAP) PUBLISHED BY THE UNITED STATES DEPARTMENT OF THE INTERIOR, GEOLOGICAL SURVEY. SAID ELEVATION IS MARKED AS BEING 4530 FEET.

BASIS OF BEARINGS

BASIS OF BEARINGS IS A G.P.S. OBSERVATION.

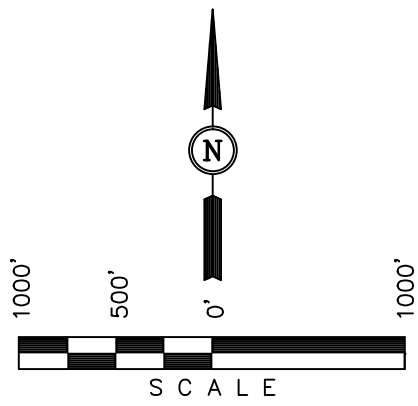

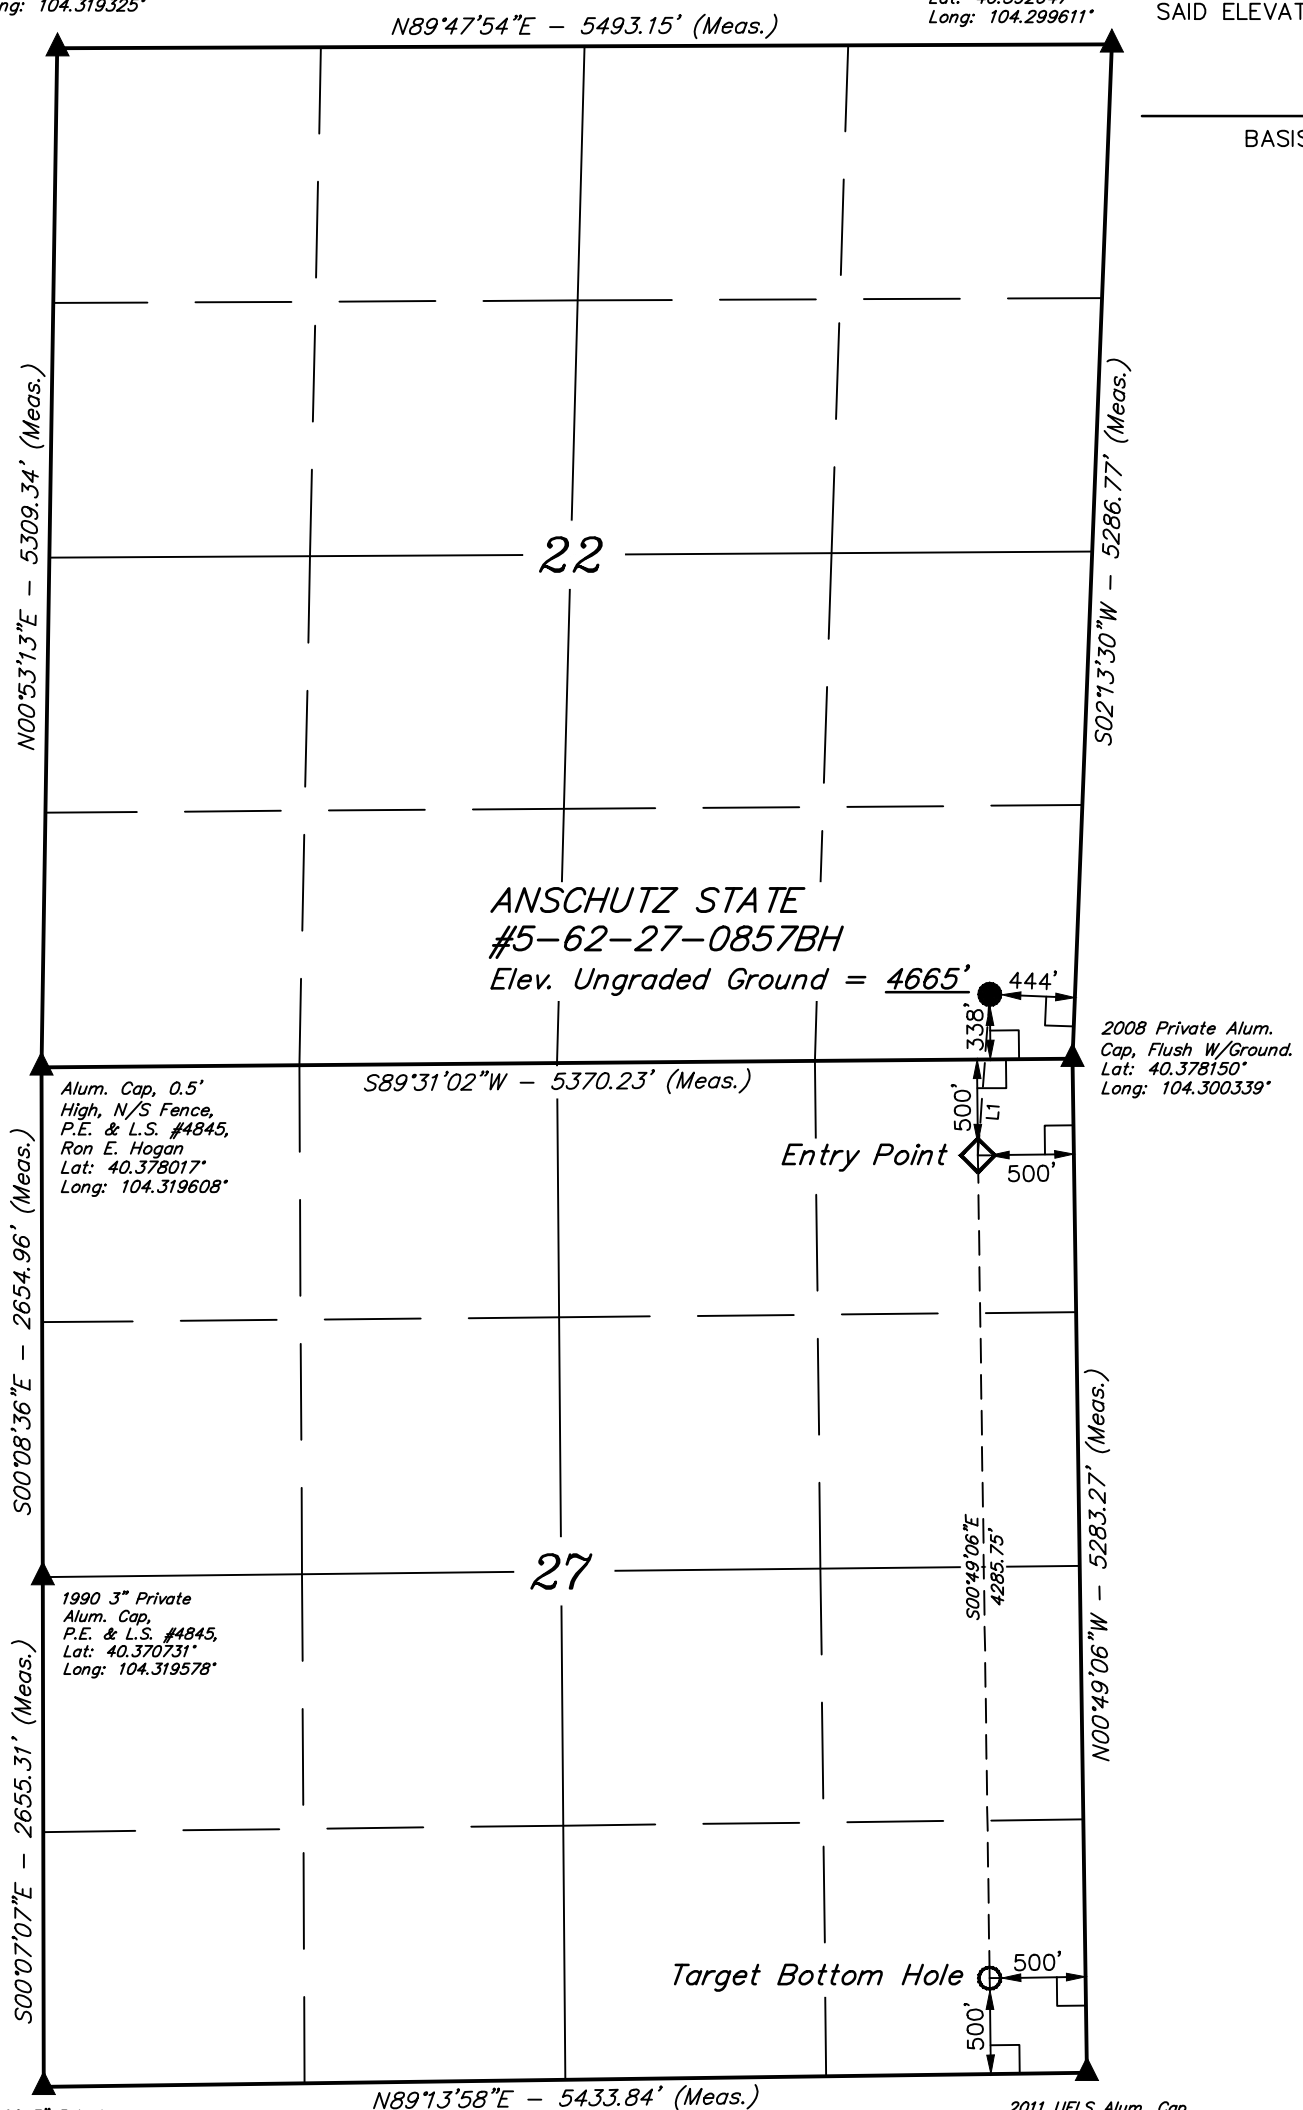

LINE TABLE		
LINE	DIRECTION	LENGTH
L1	S04°12'43"W	841.30'

LEGEND:

- ∟ = 90° SYMBOL
- ● = PROPOSED WELL HEAD
- ▲ = SECTION CORNERS LOCATED
- ◇ = ENTRY POINT

PDOP = 1.5

NAD 83 (TARGET BOTTOM HOLE)	NAD 83 (ENTRY POINT)	NAD 83 (SURFACE LOCATION)
LATITUDE = 40°21'54.02" (40.365006)	LATITUDE = 40°22'36.35" (40.376764)	LATITUDE = 40°22'44.64" (40.379067)
LONGITUDE = 104°18'06.77" (104.301881)	LONGITUDE = 104°18'07.58" (104.302106)	LONGITUDE = 104°18'06.79" (104.301886)
NAD 27 (TARGET BOTTOM HOLE)	**NAD 27 (ENTRY POINT)**	**NAD 27 (SURFACE LOCATION)**
LATITUDE = 40°21'54.08" (40.365022)	LATITUDE = 40°22'36.42" (40.376783)	LATITUDE = 40°22'44.71" (40.379086)
LONGITUDE = 104°18'04.94" (104.301372)	LONGITUDE = 104°18'05.76" (104.301600)	LONGITUDE = 104°18'04.97" (104.301381)
STATE PLANE NAD 27	**STATE PLANE NAD 27**	**STATE PLANE NAD 27**
N: 378069.01 E: 2334000.96	N: 382351.82 E: 2333879.92	N: 383191.39 E: 2333929.97

CERTIFICATE

THIS IS TO CERTIFY THAT THE ABOVE PLAT WAS PREPARED FROM FIELD NOTES OF ACTUAL SURVEYS MADE BY ME OR UNDER MY SUPERVISION AND THAT THE SAME ARE TRUE AND CORRECT TO THE BEST OF MY KNOWLEDGE AND BELIEF.

REGISTERED LAND SURVEYOR
REGISTRATION NO. 28285
STATE OF COLORADO

07-15-13

COLORADO REGISTERED PROFESSIONAL LAND SURVEYOR

REVISED: 07–15–13

UINTAH ENGINEERING & LAND SURVEYING
85 SOUTH 200 EAST – VERNAL, UTAH 84078
(435) 789–1017

SCALE	DATE SURVEYED:	DATE DRAWN:
1" = 1000'	06–21–13	07–11–13
PARTY: B.L. D.W. A.D.	REFERENCES: G.L.O. PLAT	
WEATHER: HOT	FILE: BILL BARRETT CORPORATION	