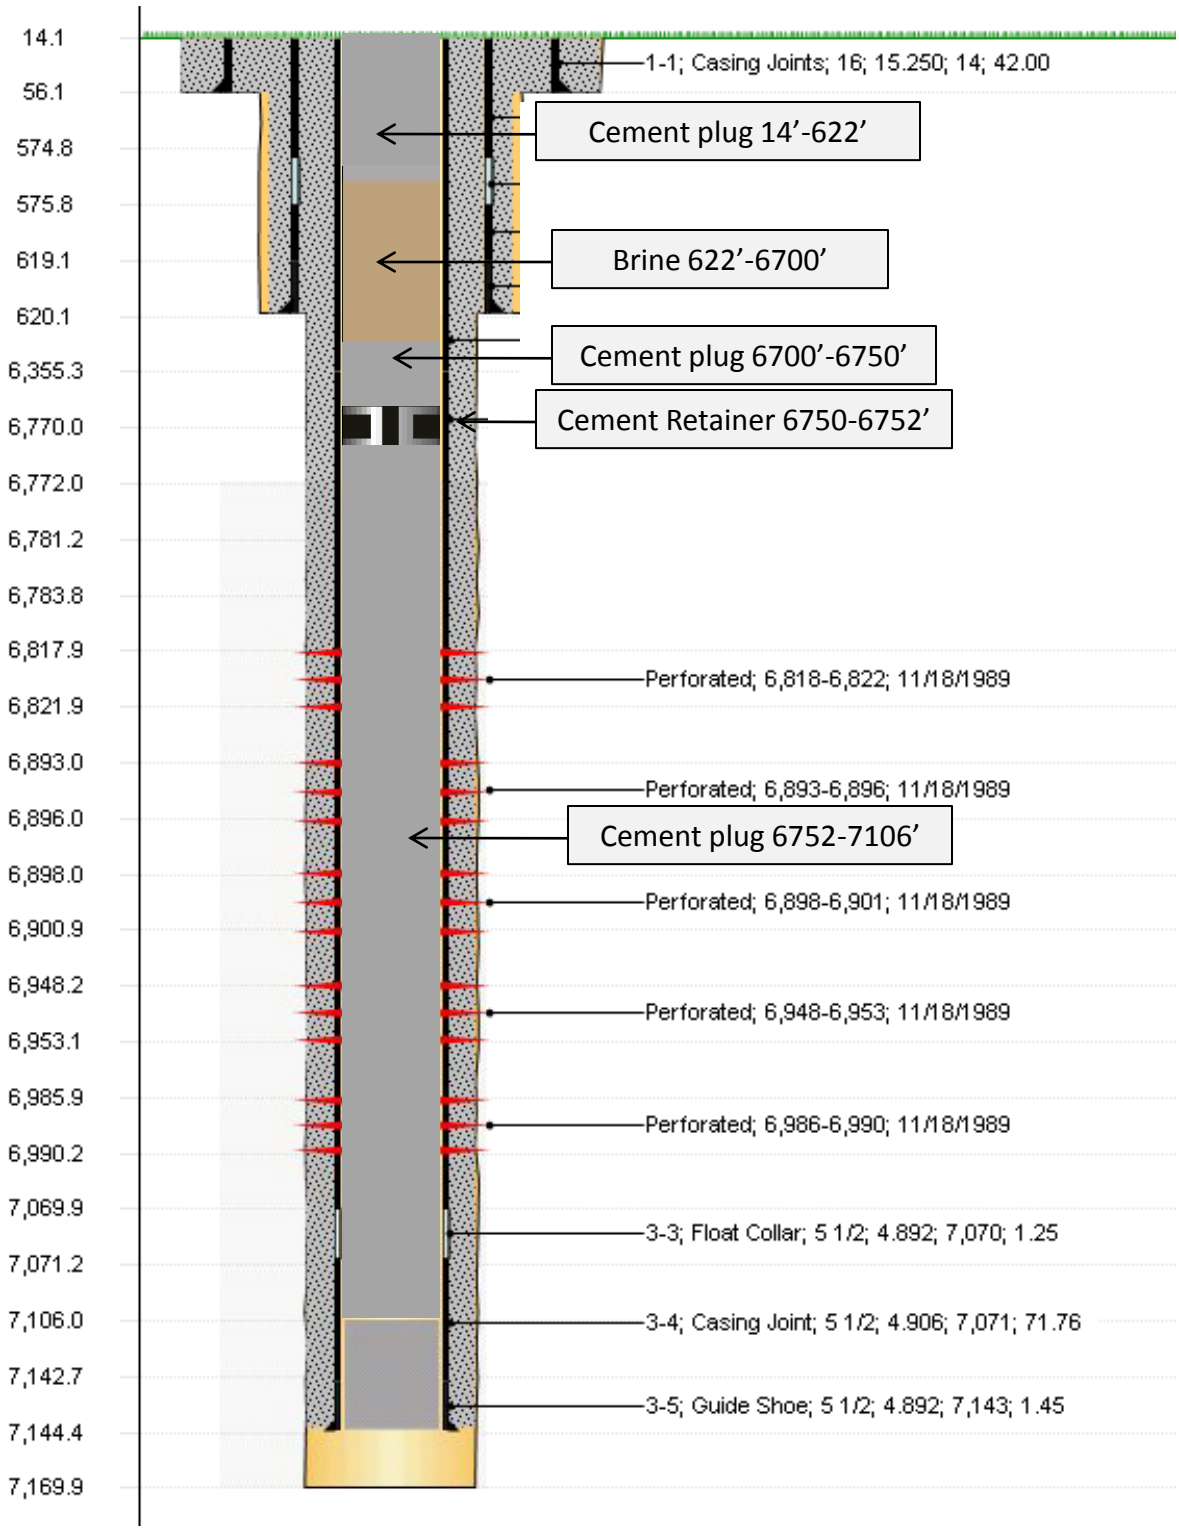Skinner Ridge 65-12D