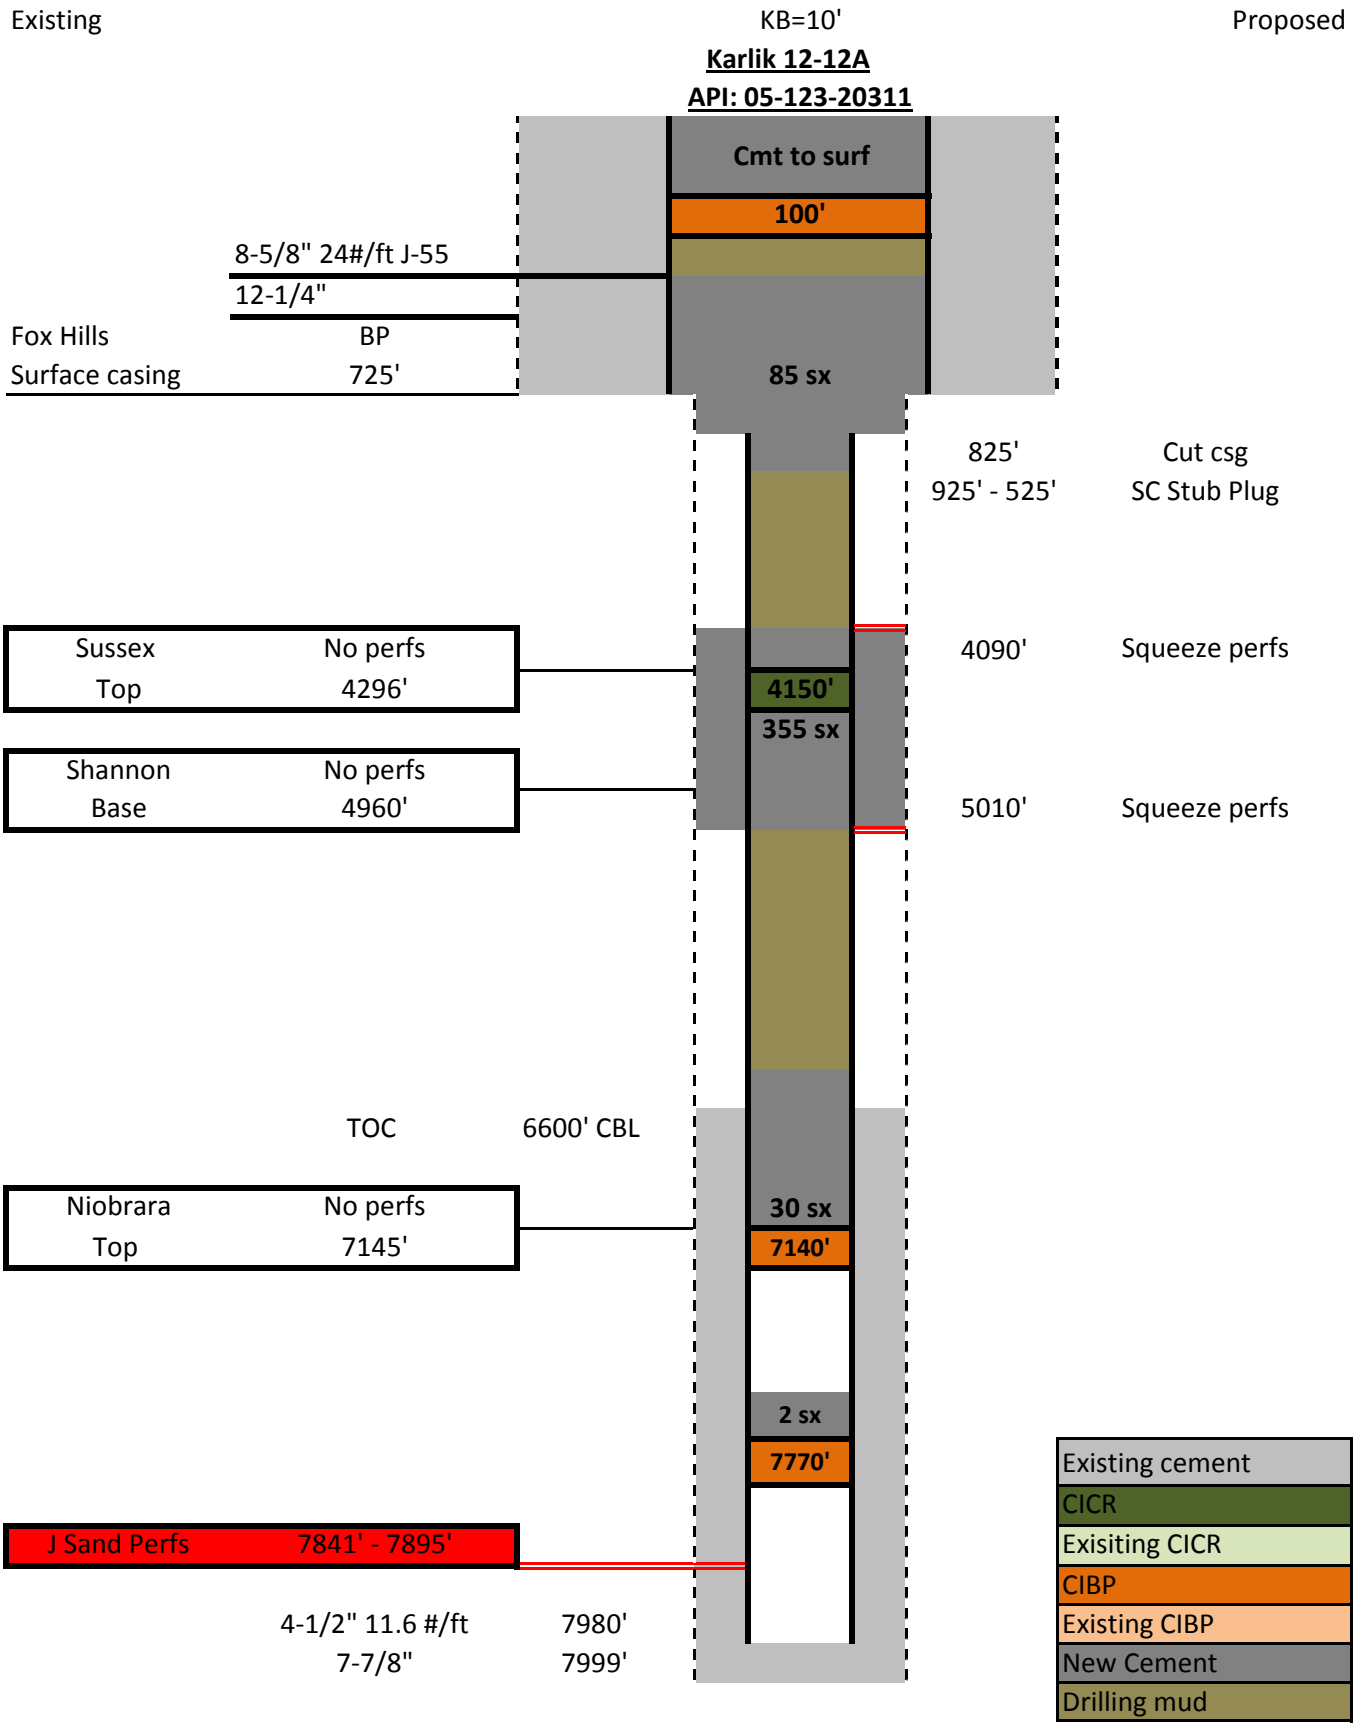
Existing
KB=10'
Proposed
Karlik 12-12A
API: 05-123-20311
Cmt to surf
100'
8-5/8" 24#/ft J-55
12-1/4"
Fox Hills
BP
Surface casing
725'
85 sx
825'
Cut csg
925' - 525'
SC Stub Plug
Sussex
No perfs
Top
4296'
4090'
Squeeze perfs
4150'
355 sx
Shannon
No perfs
Base
4960'
5010'
Squeeze perfs
TOC
6600' CBL
Niobrara
No perfs
Top
7145'
30 sx
7140'
2 sx
7770'
J Sand Perfs
7841' - 7895'
4-1/2" 11.6 #/ft
7980'
7-7/8"
7999'
Existing cement
CICR
Exisiting CICR
CIBP
Existing CIBP
New Cement
Drilling mud