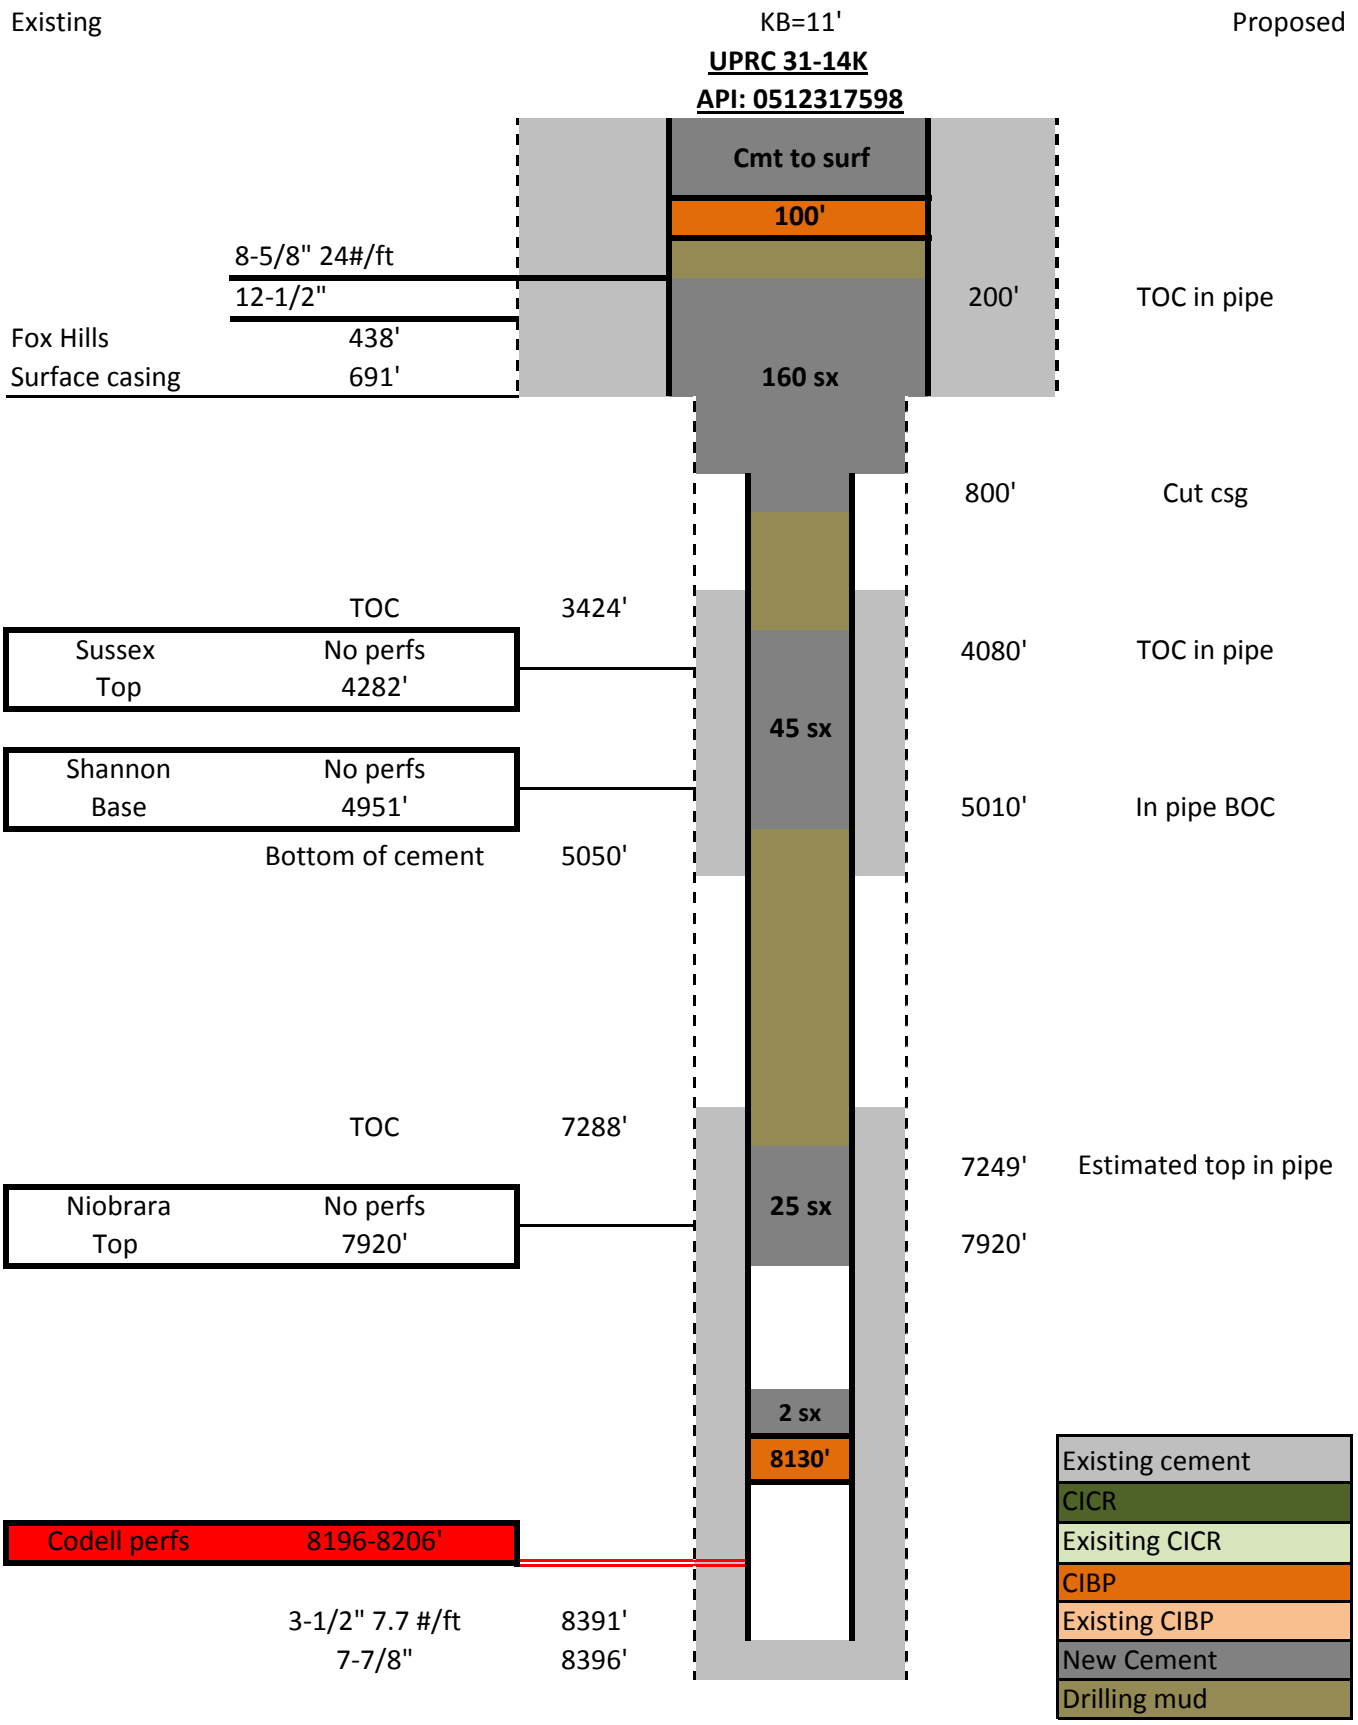
Existing
KB=11'
Proposed
UPRC 31-14K
API: 0512317598
Cmt to surf
100'
8-5/8" 24#/ft
12-1/2"
200'
TOC in pipe
Fox Hills
438'
Surface casing
691'
160 sx
800'
Cut csg
TOC
3424'
Sussex
No perfs
Top
4282'
4080'
TOC in pipe
45 sx
Shannon
No perfs
Base
4951'
5010'
In pipe BOC
Bottom of cement
5050'
TOC
7288'
7249'
Estimated top in pipe
Niobrara
No perfs
Top
7920'
25 sx
7920'
2 sx
8130'
Codell perfs
8196-8206'
3-1/2" 7.7 #/ft
8391'
7-7/8"
8396'
Existing cement
CICR
Exisiting CICR
CIBP
Existing CIBP
New Cement
Drilling mud