WEXPRO COMPANY P.O. BOX 458 ROCK SPRINGS, WY 82902		N	Updated	Legend	TANK # 400 LEGEND		
			7/1/99 - SRL	Choke		Prod.	Sales
Sugar Loaf State Land Well No. 2 C SW 3-11N-101W Lease No. ST 2849 API 0508105441 Moffat County, Colorado Wexpro Company Operator	The Site Facility diagram is part of the "Canyon Creek Field" plan. The Site Security Plan may be reviewed at the Wexpro Company Canyon Creek Field office loacated S-34-12N-101W. P.O. Box 458 Rock Springs, Wy 82901, Monday through Friday, 8:00 a.m. to 4:00 p.m.	Flow Direction	10/22/99 - SRL 5/24/01 - SRL 10/19/01 - SRL 1/18/05 - SRL 02/14/07 - JLE 10/23/07 - JLE 10/7/2013-GLA	Meter Valve Plug Relief	Valve # 1	Open	Closed
					Valve # 2	Closed	Open
					Valve # 3	Open only to drain water	
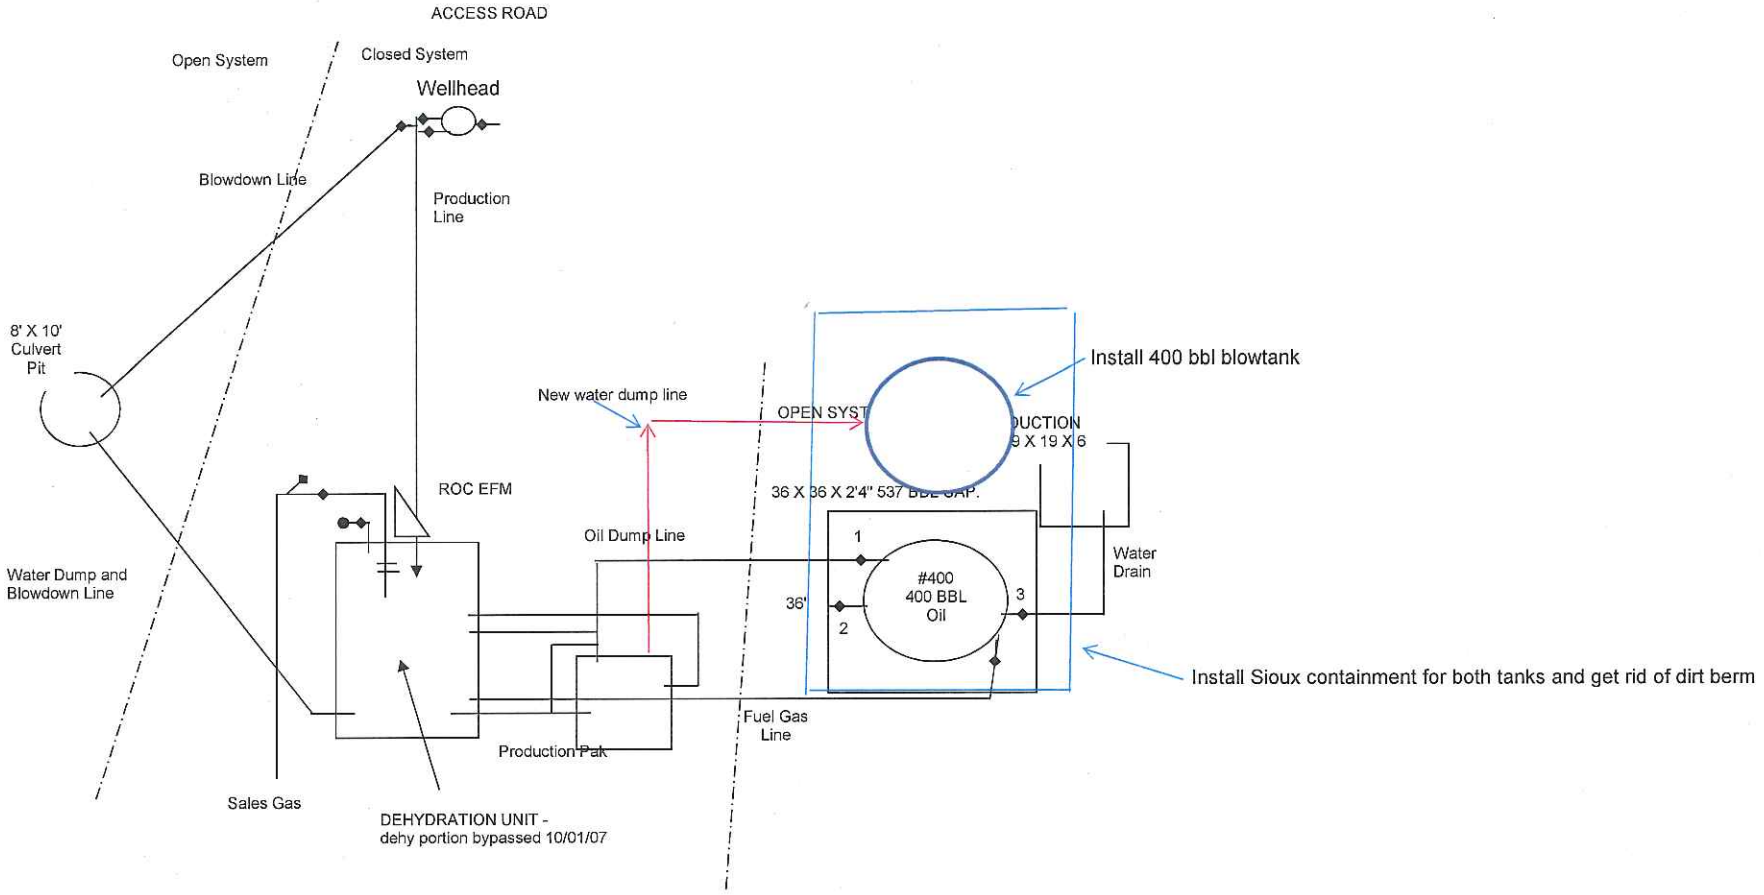
NOT DRAWN TO SCALE