High Prairie Survey Co.

Physical Address: 345 Comanche St.
Mail to: Box 384, Kiowa, CO 80117
Ph. 303-621-8672 - Fax 303-621-7749
www.highprairiesurvey.com

Job # 13171 Big Wampum #3 Inv # 2877

High Prairie Surveying of Kiowa, Colorado, in accordance with a request from **Wiepking Fullerton,** has determined the location of **Big Wampum #3** to be **760 feet FNL**, and **660 feet FEL**, (90° off Section lines) **of** SECTION **23**, Township **10s**, Range **56w** of the 6th Principal Meridian, **Lincoln County**, Colorado.

Date: Staked on 12/16/2013 drawn on 12/17/2013.

Re: Staked by Elijah Frane
Drawn: Drawn by Dustin Cotter

COLORADO LICENSED ELIJAH FRANE 38376 PROFESSIONAL LAND SURVEYOR 2-27-13
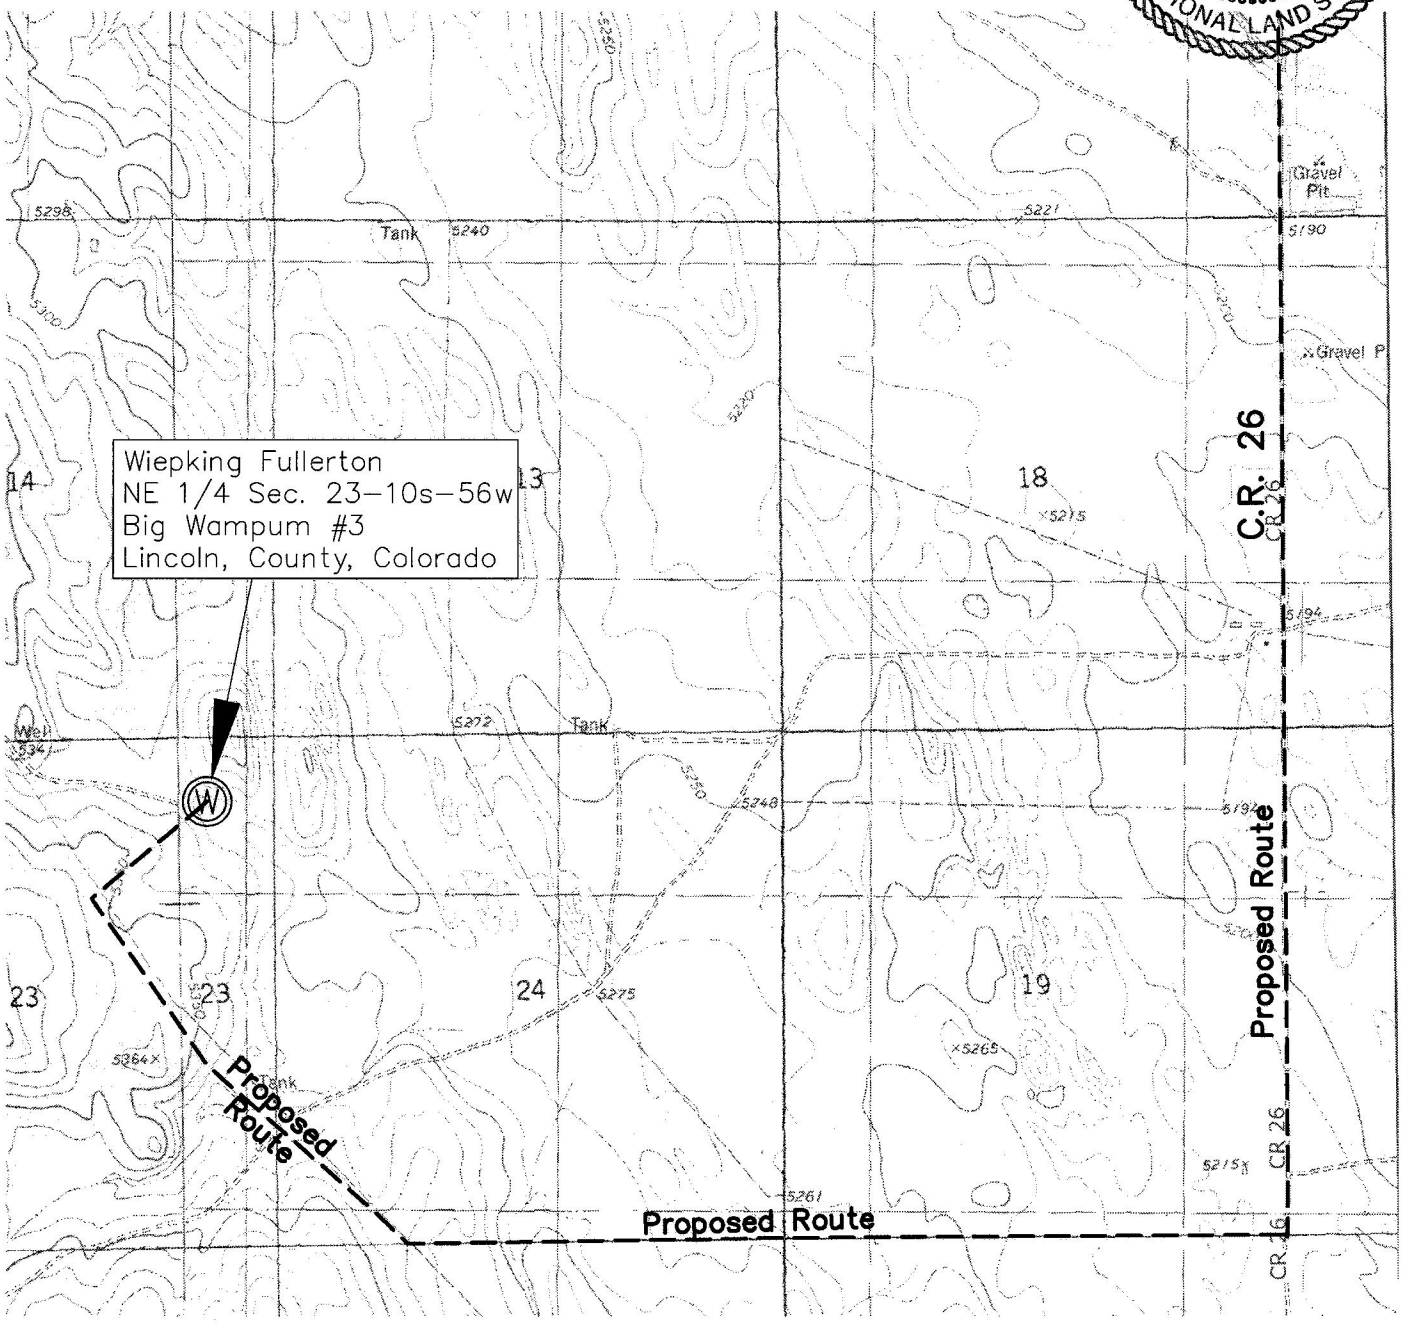
Access Road Map