GUNNISON ENERGY CORPORATION

RECLAMATION DIAGRAM FOR

DGU 1289 FEDERAL 18-43 CS3 & CS2

ON EXISTING HOTCHKISS FEDERAL 1289 18-43 PAD

SECTION 18, T12S, R89W, 6th P.M.

NE 1/4 SE 1/4

FIGURE #4

SCALE: 1" = 50'
DATE: 12-13-13
DRAWN BY: M.D.

ROBERT L. KAY REGISTERED 12-13-13 LAND SURVEYOR STATE OF COLORADO

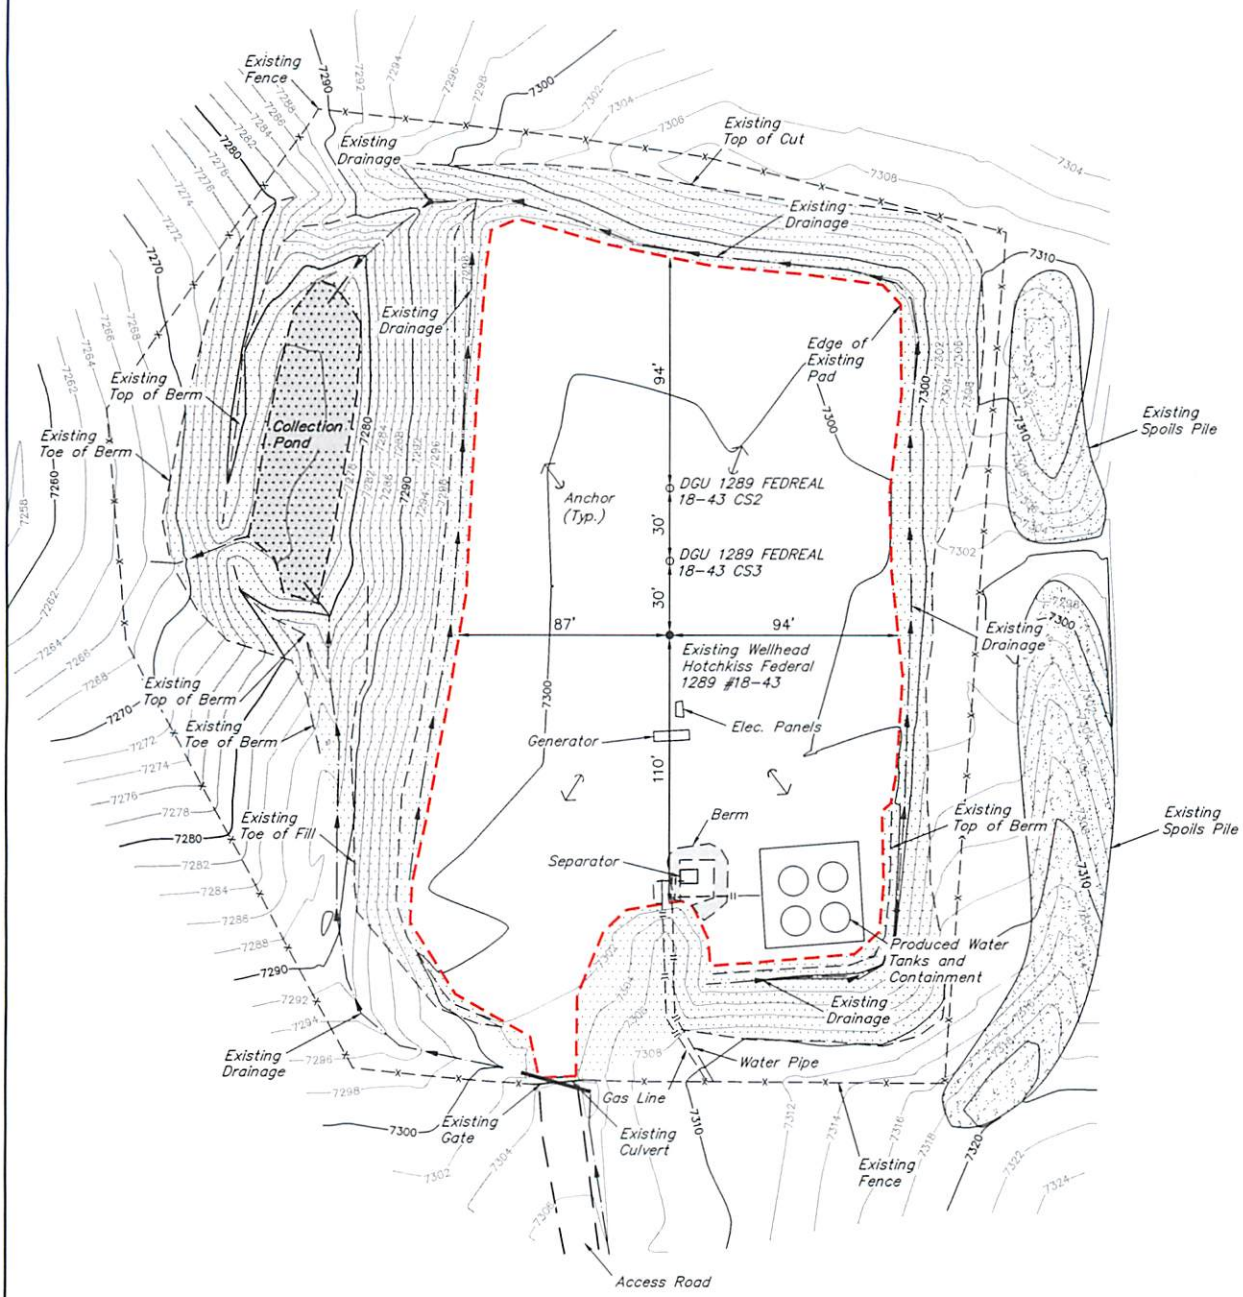

RECLAIMED AREA

APPROXIMATE ACREAGE
UN-RECLAIMED = ± 1.213 ACRES

UINTAH ENGINEERING & LAND SURVEYING
85 So. 200 East • Vernal, Utah 84078 • (435) 789-1017