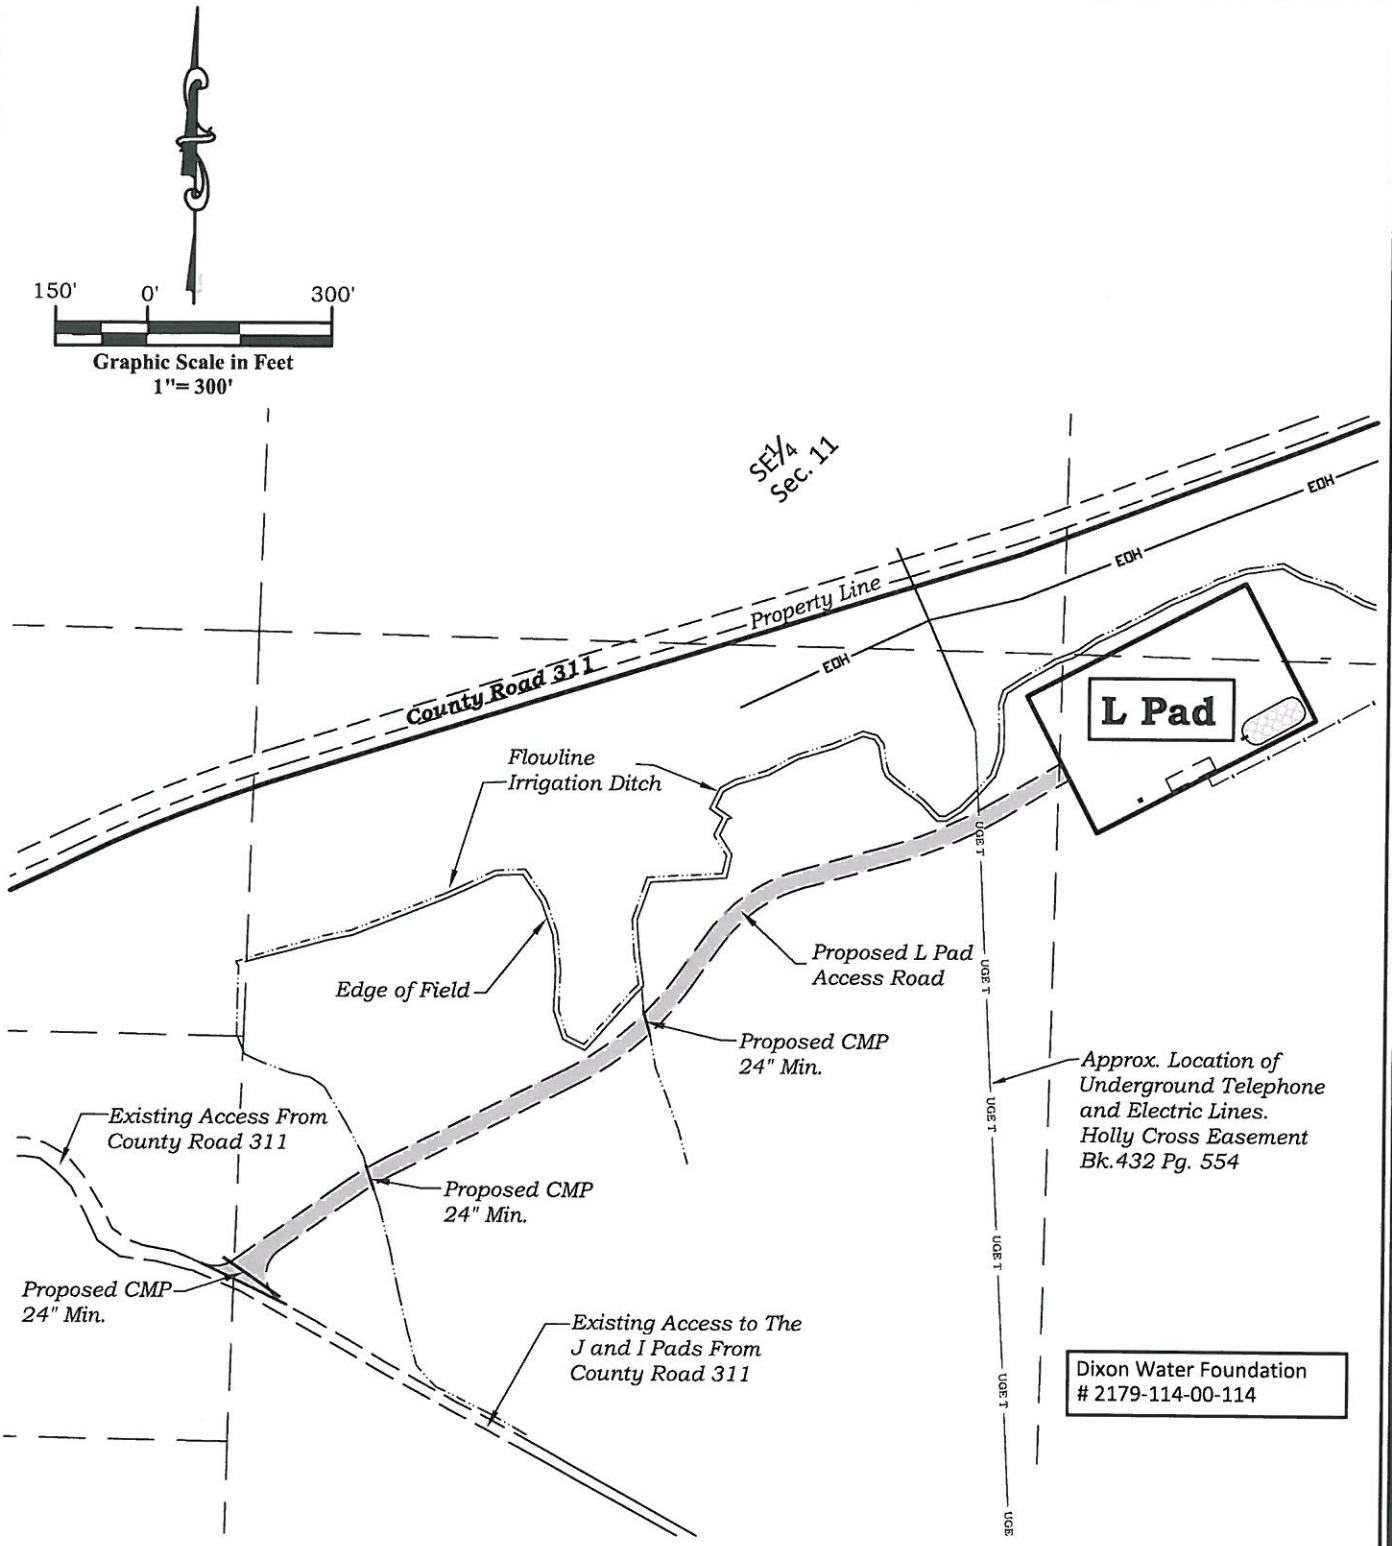

Notes or Comments:

River Valley Survey, Inc.
110 East 3rd. Street, Suite 213
Rifle, Colorado 81650
Ph: 970-379-7846

Ursa OPERATING COMPANY

Project: - RVS 06001-35L	
Field Date: 10-02-13	Scale: 1"= 300'
Date: 11-20-13	Sheet: 2 of 2
Rev: 11-26-13	By: sea

Form 2A - Attachment F(1)
Valley Farms L Pad
Well Pad Access Map
Section 11, Township 6 South, Range 92 West