WELL NAME:	**Duell #25-1**	**COUNTY:**	Weld	**SPUD:**	12/9/78
OPERATOR:	Cummins Dean L.	**STATE:**	Colorado	**COMP:**	12/20/78
COMP ZONE:	J Sand	**API :**	05-123-09617	**ABDN:**	12/21/78
LOCATION:	8N 60W S25 NW SW	**GL / KB:**	4875' / 4887	COGCC:	DA

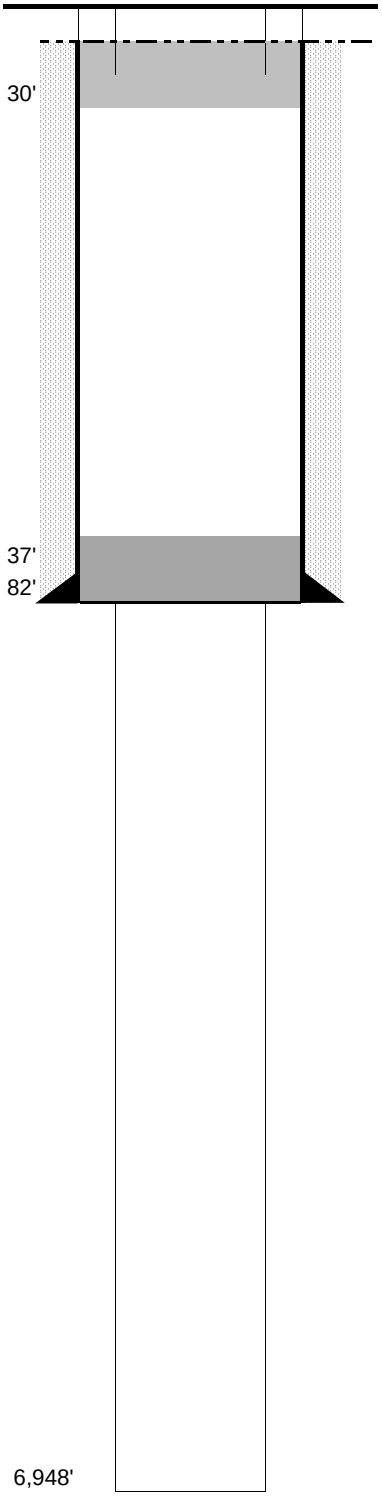

SURFACE CASING

DEPTH: 182' SIZE: 8.625" GRADE: _____ WT (#/ft): _____

CEMENT: 150 sx

COMMENTS: _____

PRODUCTION CASING

DEPTH: _____ SIZE: _____ GRADE: _____ WT (#/ft): _____

CEMENT: _____ TOC: _____

COMMENTS: _____

PERFS: _____ - _____ PROD ZONE 1: _____

PERFS: _____ - _____ ZONE 2: _____

PERFS: _____ - _____ ZONE 3:

PLUGGING REPORT

ZONE 1 CIBP: _____ CMT: _____ OTHER: _____

2 CIBP: _____ CMT: _____ OTHER: _____

3 CIBP: _____ CMT: _____ OTHER: _____

RECOVERED: _____ SIZE: _____

CMT 1: 137' - 182' COMMENT: 15 sx - base of surf csg.

CMT 2: 0' - 30' COMMENT: 10 sx - top of surf csg.

CMT 3: _____ - _____ COMMENT: _____

OTHER: Hole filled with heavy drilling mud

FORMATIONS:

SUSSEX	3,335'
NIOBRARA:	6,063'
FORT HAYS	6,334'
CARLILE	6,365'
GREENHOR	6,410'
BENTONITE	6,678'
D SAND	6,786'
J SAND	6,867'