T6N, R62W, 6th P.M.

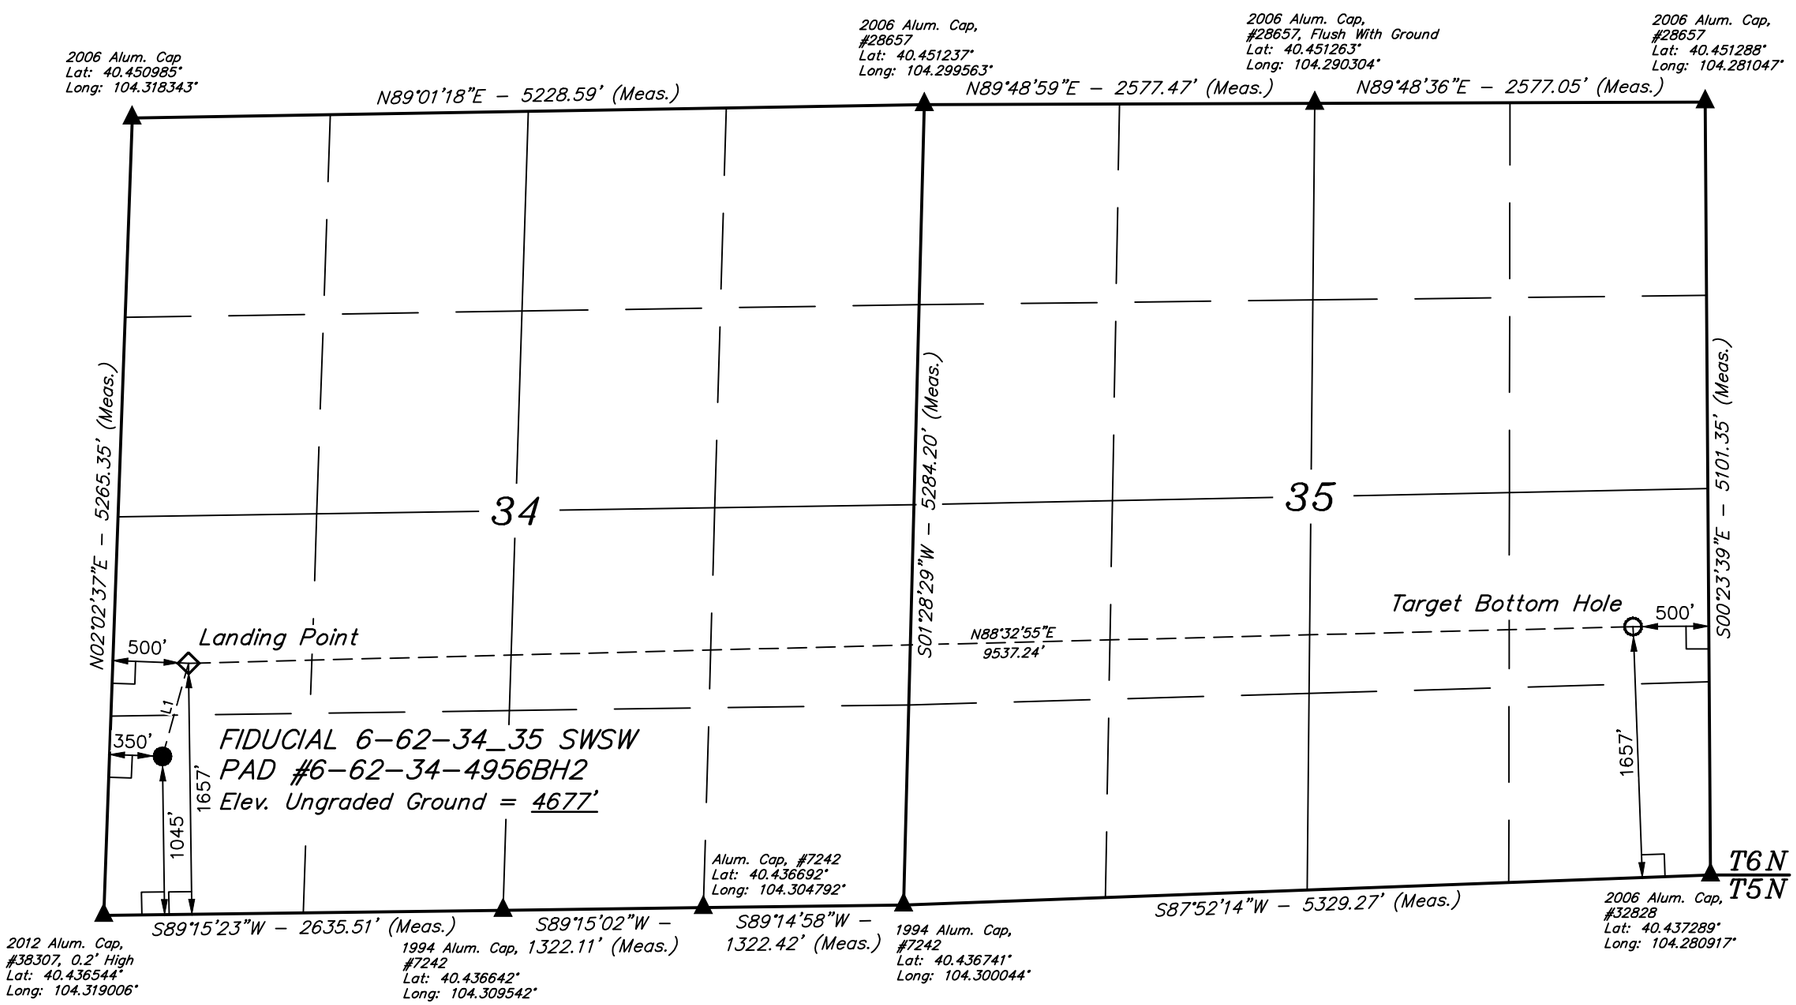

BILL BARRETT CORPORATION

Well location, FIDUCIAL 6-62-34_35 SWSW PAD #6-62-34-4956BH2, located as shown in the SW 1/4 SW 1/4 of Section 34, T6N, R62W, 6th P.M., Weld County, Colorado.

BASIS OF ELEVATION

SPOT ELEVATION LOCATED AT THE NORTHEAST CORNER OF SECTION 24, T5N, R62W, 6th P.M. TAKEN FROM THE POINT OF ROCKS, QUADRANGLE, COLORADO, WELD COUNTY, 7.5 MINUTE QUAD (TOPOGRAPHIC MAP) PUBLISHED BY THE UNITED STATES DEPARTMENT OF THE INTERIOR, GEOLOGICAL SURVEY. SAID ELEVATION IS MARKED AS BEING 4530 FEET.

BASIS OF BEARINGS

BASIS OF BEARINGS IS A G.P.S. OBSERVATION.

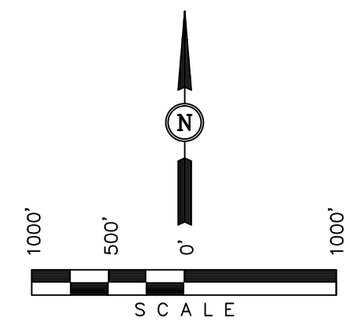

LINE TABLE		
LINE	DIRECTION	LENGTH
L1	N15°38'30"E	637.93'

CERTIFICATE

THIS IS TO CERTIFY THAT THE ABOVE PLAT WAS PREPARED FROM FIELD NOTES OF ACTUAL SURVEYS MADE BY ME OR UNDER MY SUPERVISION AND THAT THE SAME ARE TRUE AND CORRECT TO THE BEST OF MY KNOWLEDGE AND BELIEF.

REGISTERED LAND SURVEYOR
REGISTRATION NO. 28285
STATE OF COLORADO

03-12-14

COLORADO REGISTERED PROFESSIONAL LAND SURVEYOR 28285

LEGEND:

- ∟ = 90° SYMBOL
- ● = PROPOSED WELL HEAD.
- ▲ = SECTION CORNERS LOCATED.
- ○ = PROPOSED TARGET BOTTOM HOLE.
- ◇ = PROPOSED LANDING POINT.

PDOP = 1.3

NAD 83 (TARGET BOTTOM HOLE)	NAD 83 (LANDING POINT)	NAD 83 (SURFACE LOCATION)
LATITUDE = 40°26'30.43" (40.441786)	LATITUDE = 40°26'28.01" (40.441114)	LATITUDE = 40°26'21.94" (40.439428)
LONGITUDE = 104°16'57.92" (104.282756)	LONGITUDE = 104°19'01.20" (104.317000)	LONGITUDE = 104°19'03.41" (104.317614)
NAD 27 (TARGET BOTTOM HOLE)	**NAD 27 (LANDING POINT)**	**NAD 27 (SURFACE LOCATION)**
LATITUDE = 40°26'30.50" (40.441806)	LATITUDE = 40°26'28.07" (40.441131)	LATITUDE = 40°26'22.00" (40.439444)
LONGITUDE = 104°16'56.09" (104.282247)	LONGITUDE = 104°18'59.37" (104.316492)	LONGITUDE = 104°19'01.59" (104.317108)
STATE PLANE NAD 83	**STATE PLANE NAD 83**	**STATE PLANE NAD 83**
N: 1406108.63 E: 3338795.94	N: 1405734.03 E: 3329268.52	N: 1405117.54 E: 3329105.15
STATE PLANE NAD 27	**STATE PLANE NAD 27**	**STATE PLANE NAD 27**
N: 406109.80 E: 2338945.75	N: 405735.24 E: 2329418.30	N: 405118.76 E: 2329254.94

UINTAH ENGINEERING & LAND SURVEYING
85 SOUTH 200 EAST – VERNAL, UTAH 84078
(435) 789-1017

SCALE 1" = 1000'	DATE SURVEYED: 01-24-14	DATE DRAWN: 03-03-14
PARTY BRETT LOWREY A.F. J.S.	REFERENCES G.L.O. PLAT	
WEATHER COLD	FILE BILL BARRETT CORPORATION	