Property Reserve 4-65 3-4 1H Section 3, Township 4S, Range 65W
Arapahoe County, Colorado

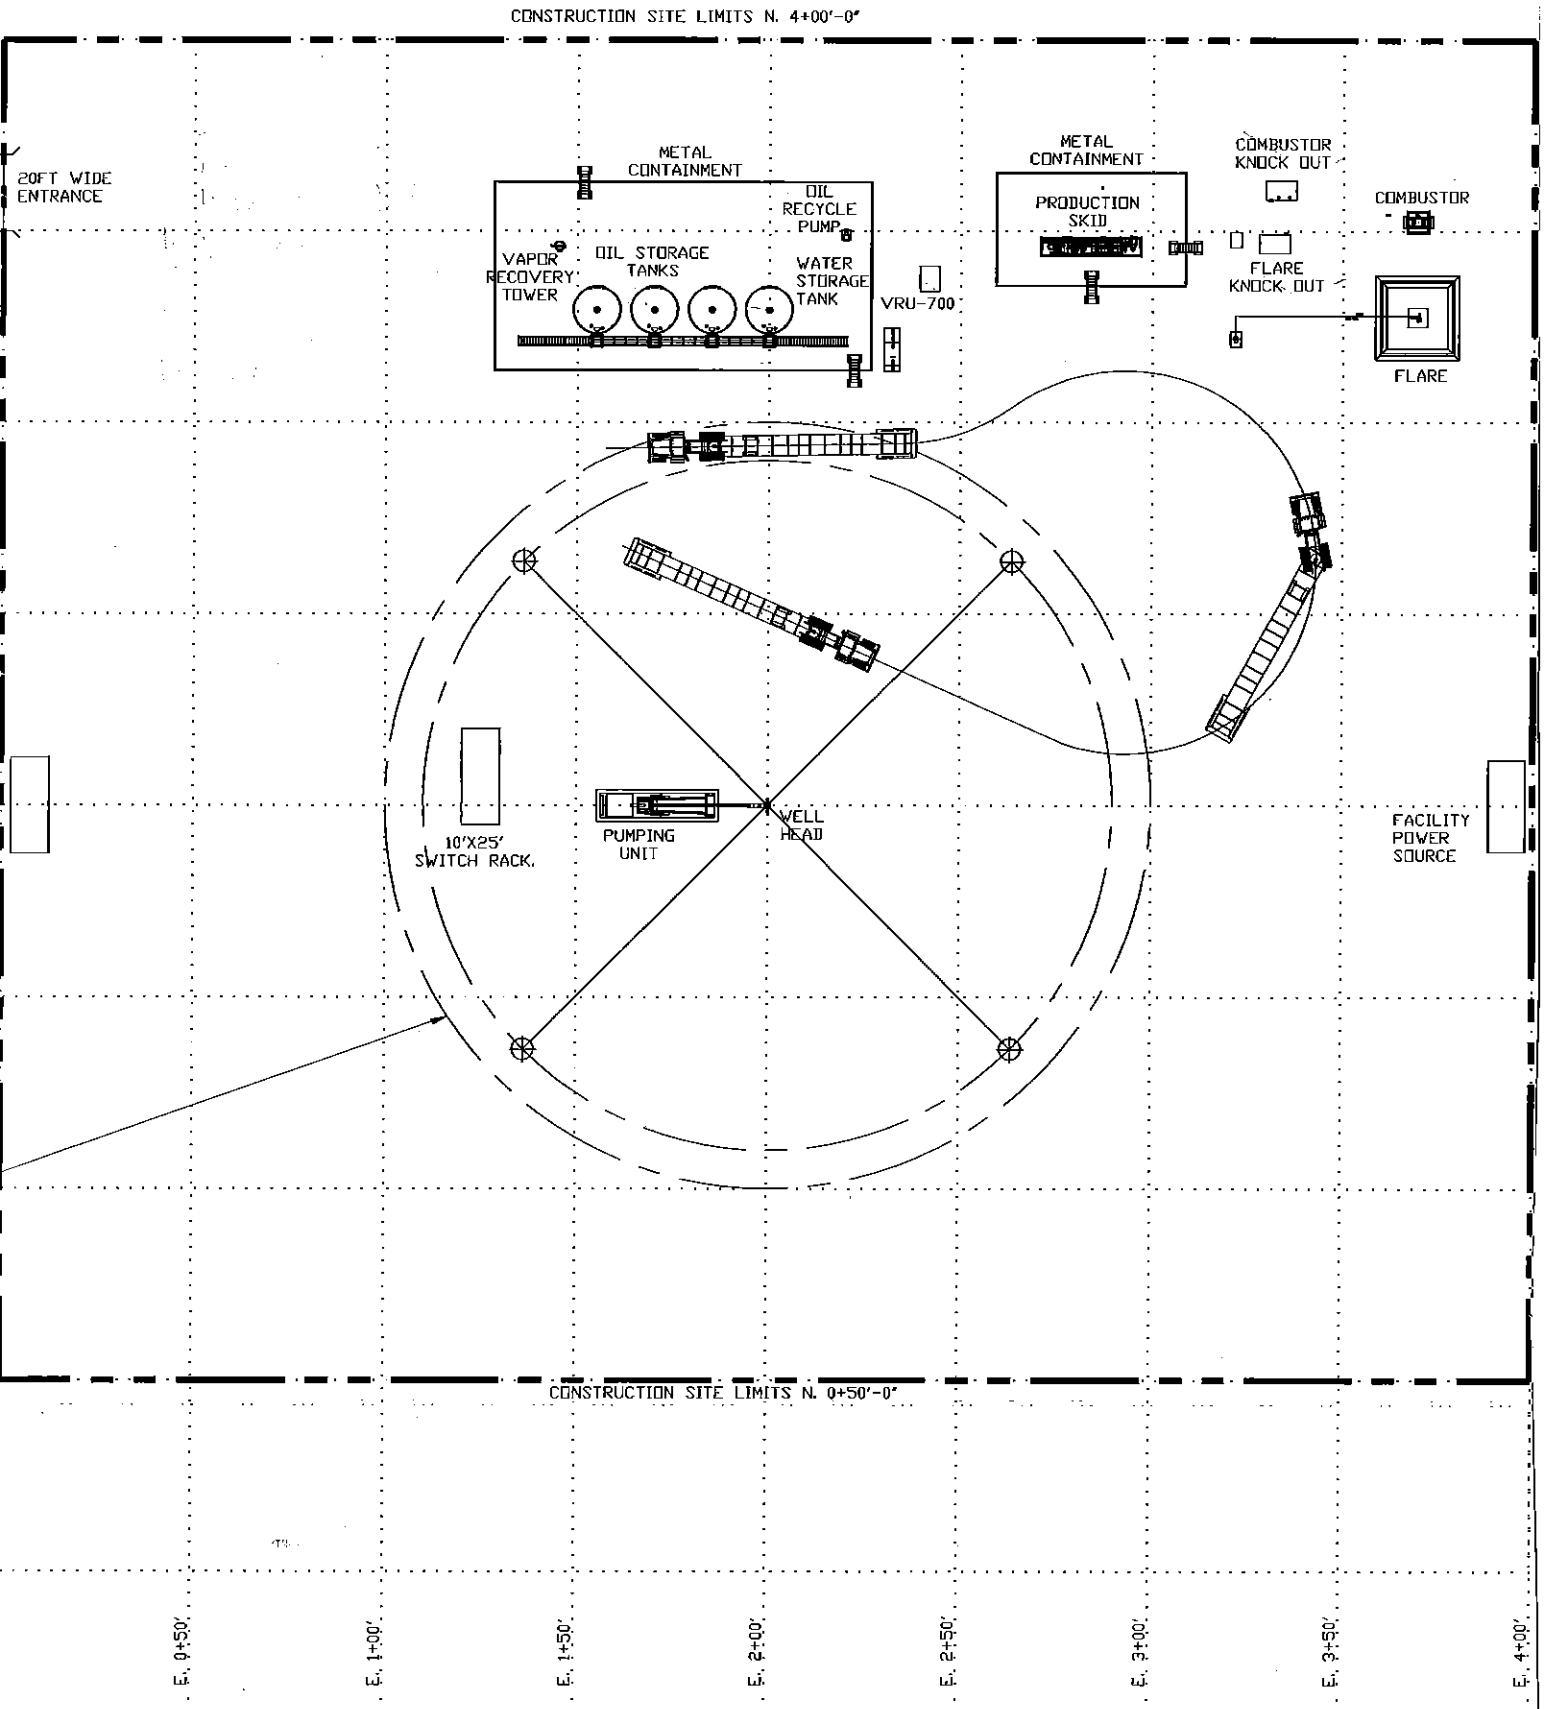

NO.	DATE	REVISIONS	BY	CK'D	HAZOP DATE	APP	DATE	APP	DATE
1	11/08/2012	ISSUED FOR APPROVAL	MLH						

NOTES

1. NORTH ARROW OMITTED FOR MULTIPLE PLANT SITE LOCATIONS. TRUE NORTH TO BE DETERMINED BY INDIVIDUAL SITES.

ENGINE
DRN:
CHK:
APP:
APP:
W.O. N