High Prairie Survey Co.

Physical Address: 345 Comanche St.
Mail to: Box 384 Kiowa, CO 80117
Ph. 303-621-8672 - Fax 303-621-7749
www.highprairiesurvey.com

Job # 14123 SALEN #14-35 Inv # 3105

High Prairie Surveying of Kiowa, Colorado, in accordance with a request from **Nighthawk Production LLC,** has determined the location of **SALEN #14-35 (Surface Location)** to be **792 feet FSL,** and **2214 feet FWL,** and **SALEN #14-35 (Bottom Hole Location)** to be **620 feet FSL,** and **2027 feet FWL** (90° off Section lines) **of** Section **35,** Township **5s,** Range **54w** of the 6th Principal Meridian, **Washington County,** Colorado.

Date: Staked on 04/18/14 drawn on 04/24/14.

Re: Staked by Elijah Frane
Drawn: Drawn by Dustin Cotter

COLORADO LICENSED
ELIJAH FRANE
38376
4-28-14
PROFESSIONAL LAND SURVEYOR
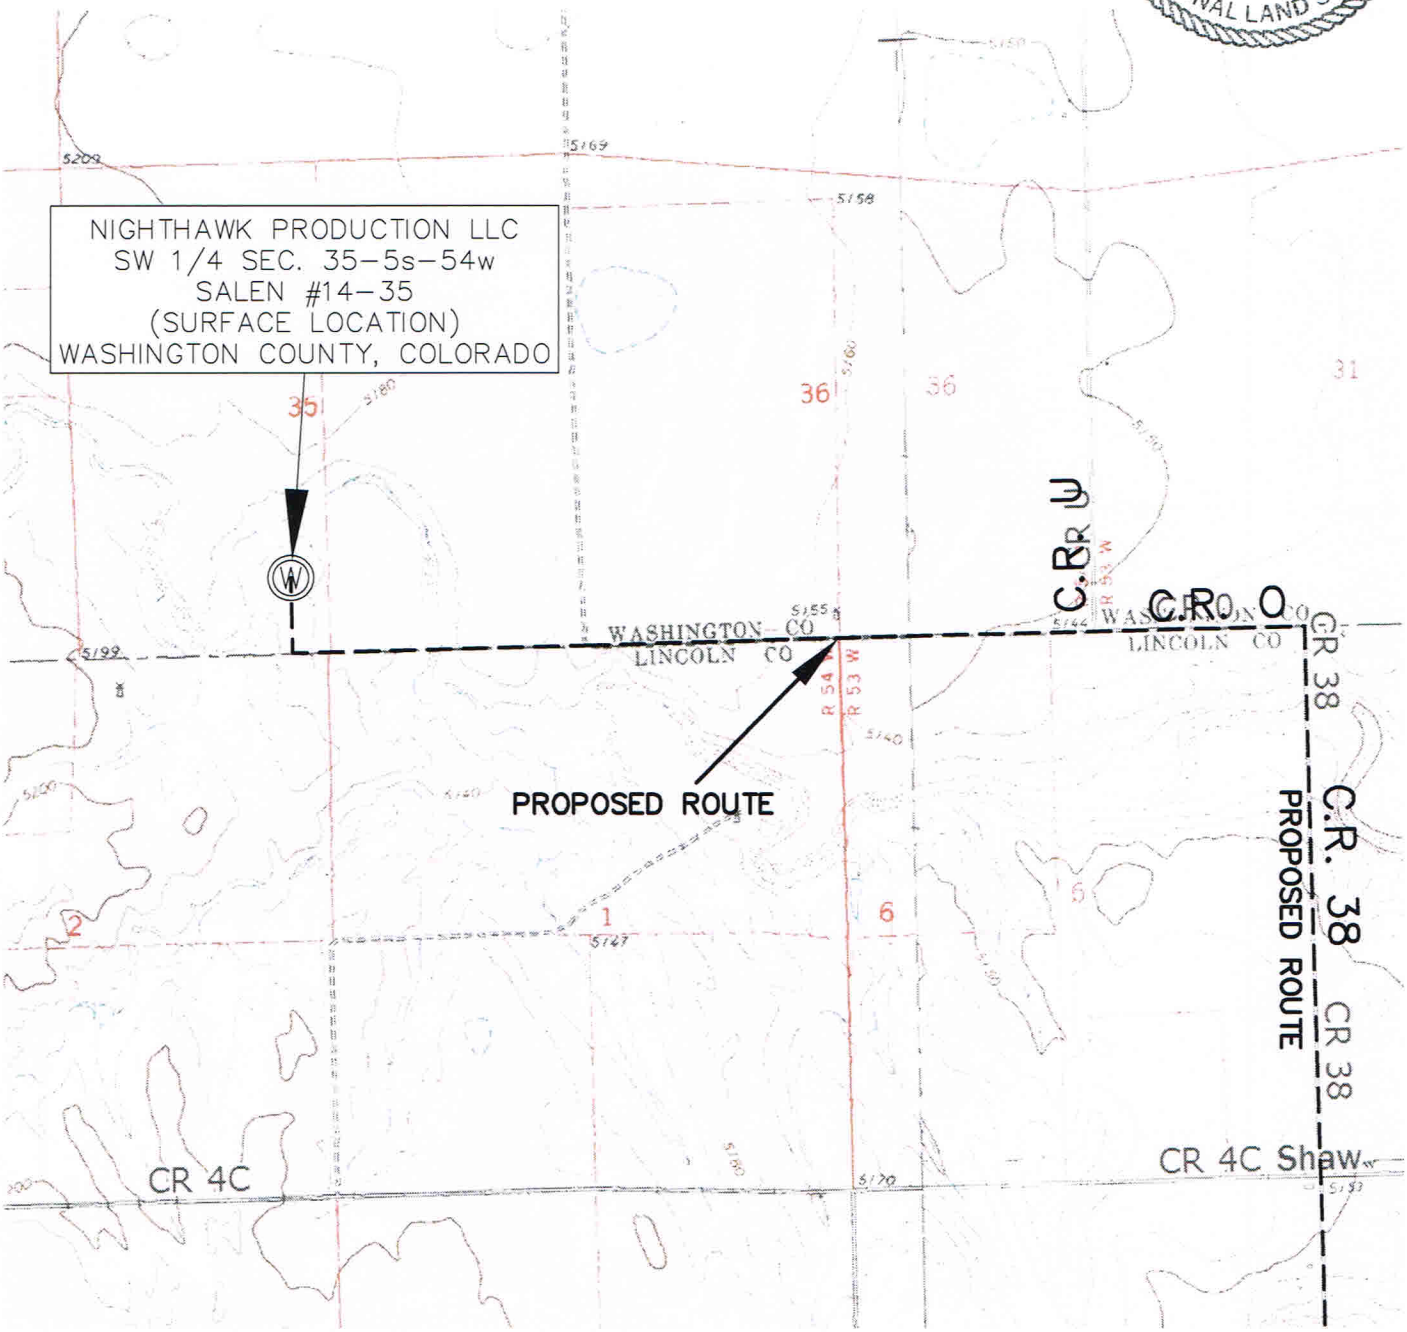
Access Road Map