High Prairie Survey Co.

Physical Address: 345 Comanche St.
Mail to: Box 384, Kiowa, CO 80117
Ph. 303-621-8672 - Fax 303-621-7749
www.highprairiesurvey.com

Job # 12122 Chesnee #3 Inv # 3327

High Prairie Surveying of Kiowa, Colorado has in accordance with a request from **Pronghorn Operating LLC** has determined the location of **Chesnee #3** to be **1980 feet FSL**, and **1980 feet FWL**, (90° off Section lines) **of** SECTION **7**, Township **14s**, Range **44w** of the 6th Principal Meridian, **Cheyenne County**, Colorado.

Date: Staked on 07/14/14 drawn on 07/23/14.

Re: Staked by Elijah Frane
Drawn: Drawn by Dustin Cotter

COLORADO LICENSED
ELIJAH FRANE
38376
PROFESSIONAL LAND SURVEYOR
2-23-14

Basis of Elevation Spot: USGS BM = H 12, PID = JJ0627, H-Order = Third, V-Order = Code A, Stability = Unknown, P-DOP = 2.6, Sats = 7 US NAD 83 CO-C, Lat. = 38.88446, Long. = W102.35200, Elevation = 4322.74 gr. (us FT).

Notes: There are no apparent improvements within 500 ft of proposed well pad..
The ground elevation at staked location = 4284.71' gr.
This drawing does not represent a monumented survey or Land Survey Plat.

Basis of Bearing: Bearings were determined based on the North line of the Northeast 1/4 of Section 7 to beat N87°29'55"E with all other bearings contained herein relative thereto.

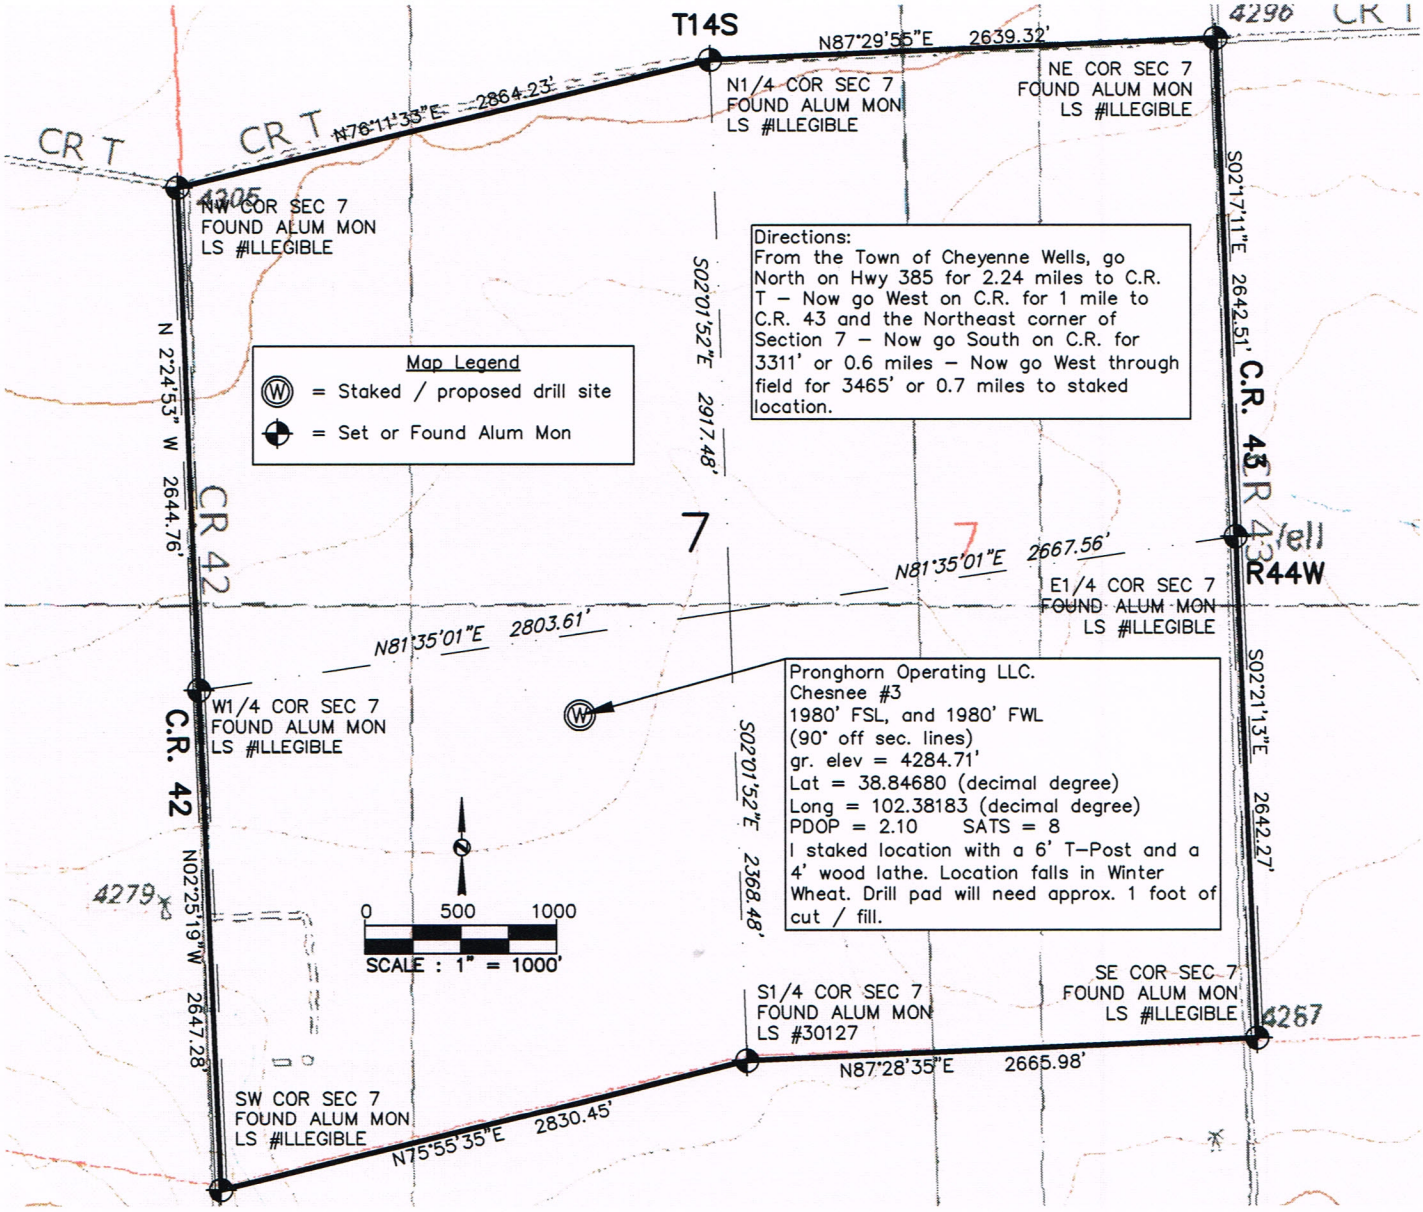

Directions:
From the Town of Cheyenne Wells, go North on Hwy 385 for 2.24 miles to C.R. T – Now go West on C.R. for 1 mile to C.R. 43 and the Northeast corner of Section 7 – Now go South on C.R. for 3311' or 0.6 miles – Now go West through field for 3465' or 0.7 miles to staked location.

Map Legend
= Staked / proposed drill site
= Set or Found Alum Mon

Pronghorn Operating LLC.
Chesnee #3
1980' FSL, and 1980' FWL
(90° off sec. lines)
gr. elev = 4284.71'
Lat = 38.84680 (decimal degree)
Long = 102.38183 (decimal degree)
PDOP = 2.10 SATS = 8
I staked location with a 6' T–Post and a 4' wood lathe. Location falls in Winter Wheat. Drill pad will need approx. 1 foot of cut / fill.