| | | | | | |
|---|---|---|---|---|---|
| **WELL NAME:** | **State 1** | **COUNTY:** | Weld | **SPUD:** | 10/12/55 |
| **OPERATOR:** | Carrizo Oil & Gas | **STATE:** | Colorado | **P&A:** | 6/13/14 |
| **COMP ZONE:** | N/A | **API :** | 05-123-05477 | **GL:** | 4,927' |
| **LOCATION:** | 8N 60W S36 NE NW | | | | |

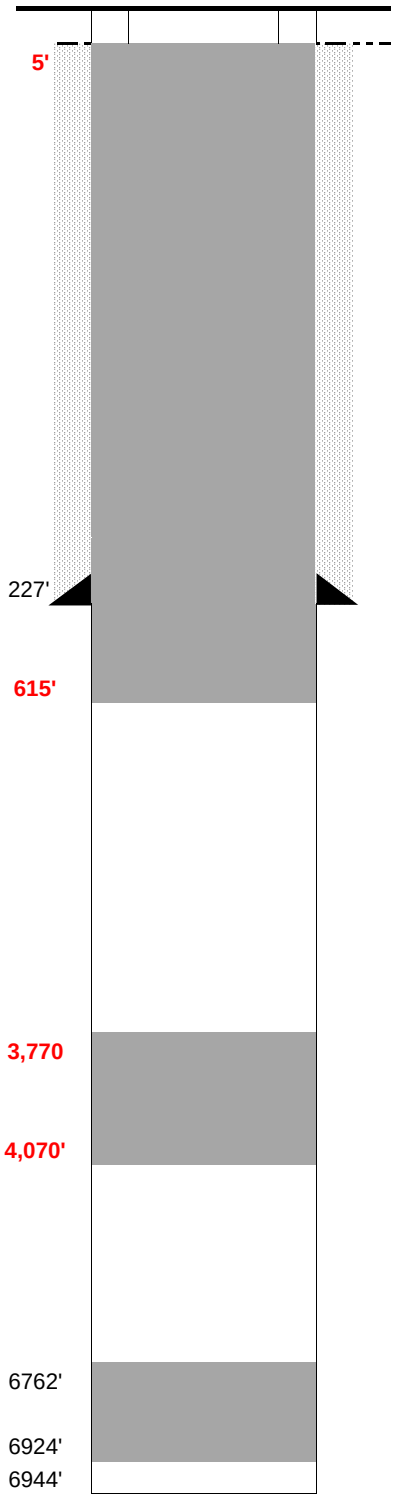


**SURFACE CASING**

DEPTH: 227' SIZE: 9.625" GRADE: WT (#/ft): 32.3

CEMENT: 110 sx

COMMENTS:

**PRODUCTION CASING**

DEPTH: SIZE: GRADE: WT (#/ft):

CEMENT: TOC:

COMMENTS:

PERFS: - PROD ZONE 1:

PERFS: - ZONE 2:

PERFS: - ZONE 3:

**PREVIOUS PLUGS**

RECOVERED: SIZE:

| | | | | |
|---|---|---|---|---|
| CMT 1: | 6,924' | - | 6,762' | COMMENT: 50 sx cement |
| CMT 2: | 240' | - | 178' | COMMENT: 25 sx cement |
| CMT 3: | 13' | - | 0' | COMMENT: 5 sx cement at surface |

**AS PLUGGED:** Plug #1: 300' cement plug from 4,070' to 3,770' (100 sx)

Plug #2: Cement plug from 615' to surface to isolate FW sands (350 sx)

**FORMATIONS:**

| | |
|---|---|
| NIOBRARA: | 6,088' |
| FORT HAYS | 6,339' |
| CARLILE | 6,398' |
| D SAND | 6,817' |
| D SILT | |
| J SAND | 6,899' |