High Prairie Survey Co.

Physical Address: 345 Comanche St.
Mail to: Box 384, Kiowa, CO 80117
Ph. 303-621-8672 - Fax 303-621-7749
www.highprairiesurvey.com

Job # 11094 Ma-State #12S

Inv # 3384

High Prairie Surveying of Kiowa, Colorado has in accordance with a request from **Wiepking Fullerton** has determined the location of **Ma-State #12S** to be **610 feet FSL,** and **2074 feet FEL,** (90° off Section lines) **of** SECTION **24**, Township **10s**, Range **56w** of the 6th Principal Meridian, **Lincoln County**, Colorado.

Date: Staked 08/29/14 drawn on 09/05/14.

Re: Staked by Elijah Frane
Drawn: Drawn by Dustin Cotter

COLORADO LICENSED
ELIJAH FRANE
38376
PROFESSIONAL LAND SURVEYOR
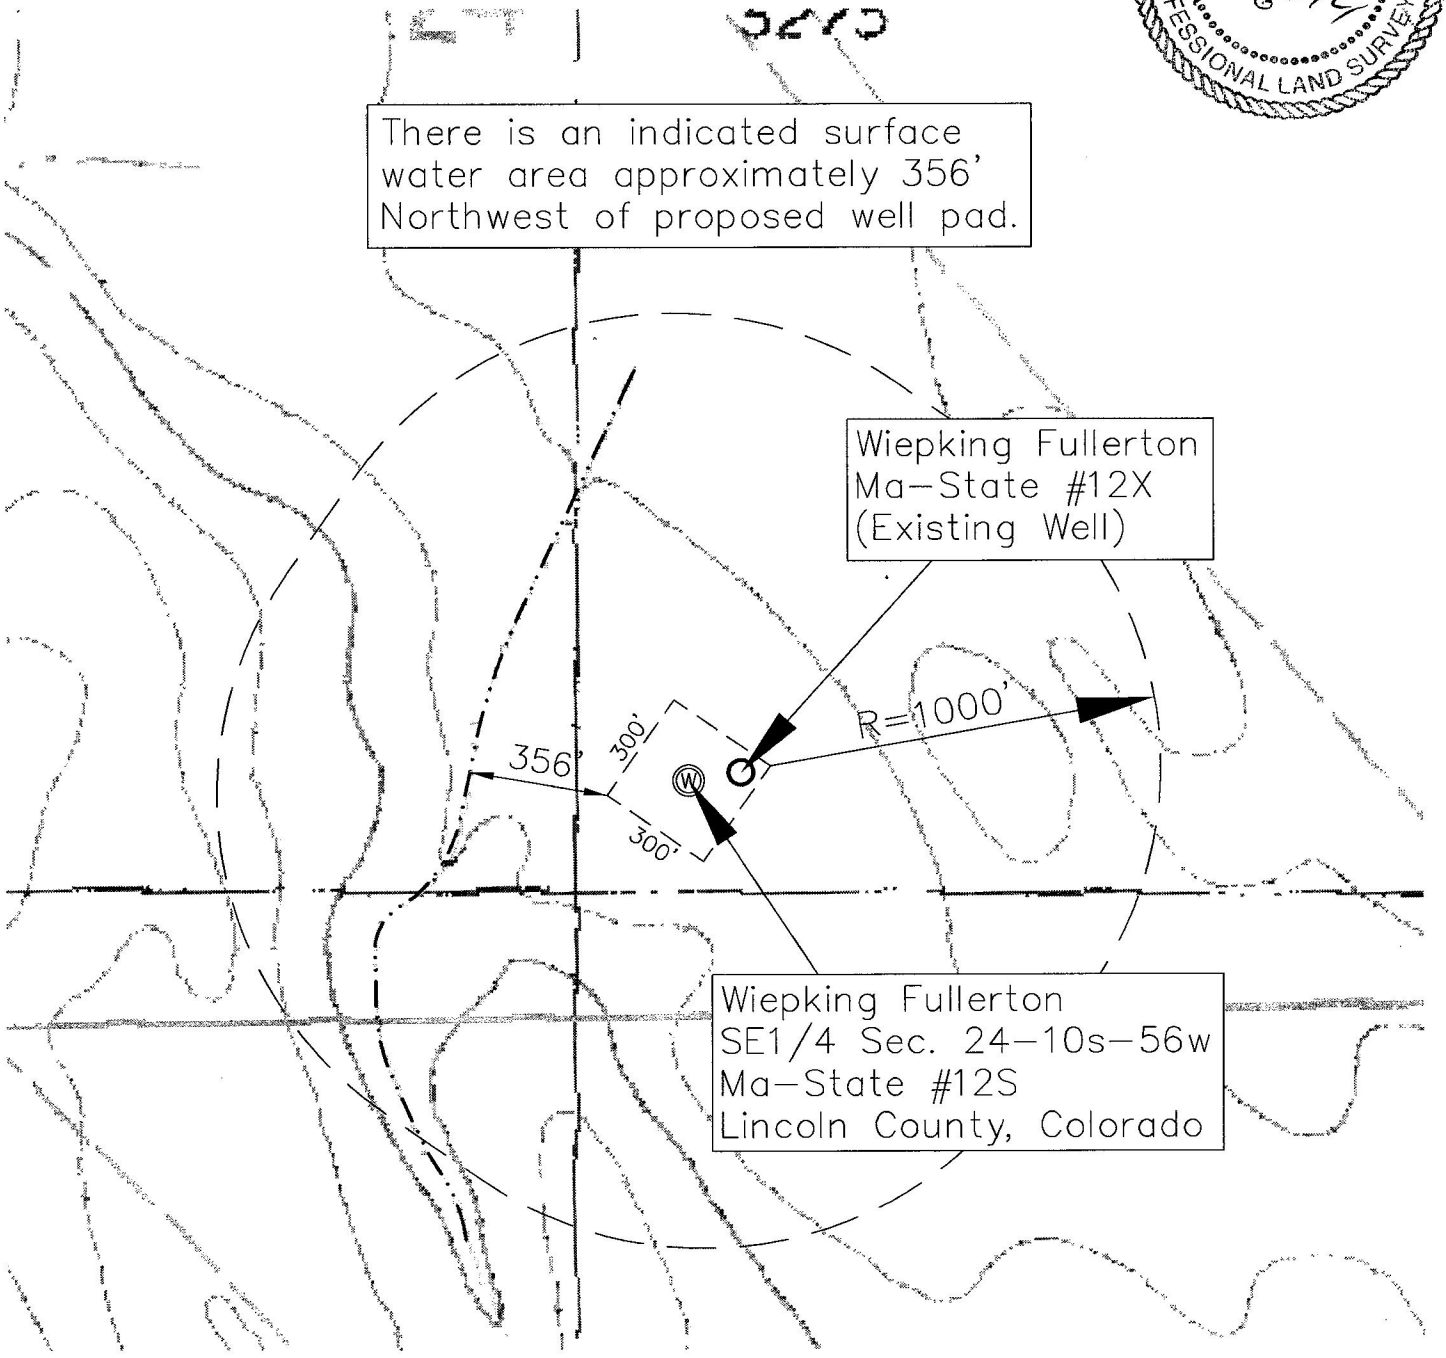
1000' Hydrology Map