JR Land Surveying, LLC
8114 Northstar Drive
Windsor, Colorado 80528
P. 970-576-4641

# WELL BORE PLAT

## Billings 2C-18H

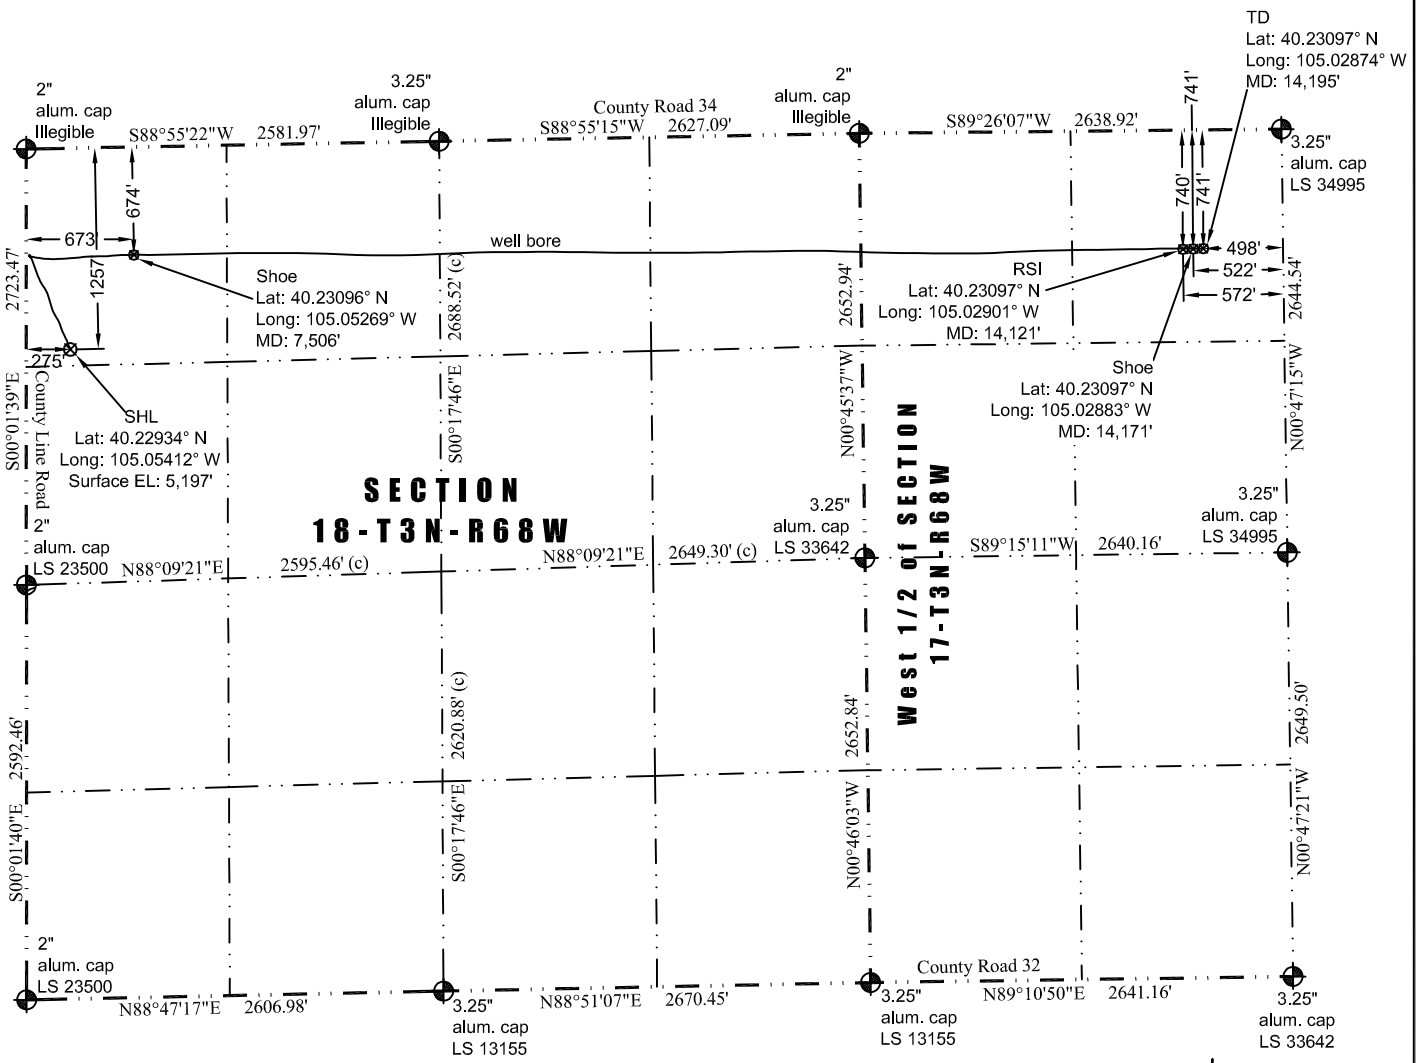


LEGEND

– found survey monument

(c) – calculated dimension

(MD) – measured depth

Scale 1" = 1200'

0 1200

approximate scale

Notes:

1) Bearings and distances based on NAD 83 Colorado North State Plane Coordinates.

2) Conversion factor to ground (1.000275398).

3) Elevations based on NAVD 88 GPS heights and Geoid 2003 corrections.

4) Well Bore Data supplied by operator.

5) This document is for review purposes only.

6) Drawing prepared 2/24/2014.

I hereby certify that this Well Bore Plat was prepared by me or under my direct supervision on 2/24/2014 for and on behalf of EnCana Oil & Gas (USA) Inc. That it is not a Land Survey Plat or an Improvement Survey Plat and that it is not to be relied upon for establishment of fences, buildings, or other future improvement lines.

CERTIFIED LAND SURVEYOR
JOHN ROBERT McGEHEE
38219
2-24-2014
PROFESSIONAL LAND SURVEYOR

John Robert McGehee LS#38219
Well:Billings 2C-18H