GREAT WESTERN OIL & GAS COMPANY

TARGET BOTTOM HOLE DRAWING FOR

KODAK SOUTH FD 26–A, 25–202HC, 25–239HN, 25–279HN, 27–299HN, 27–259HC, 27–222HN, 26–B, 25–399HN, 25–362HN, 25–319HN, 25–282HC, 27–339HN, 27–339HC, 27–379HN & 27–382HN

SECTION 26, T6N, R67W, 6th P.M.

SE 1/4 SW 1/4

FIGURE #6

SCALE: 1" = 1000'
DATE: 11–11–13
DRAWN BY: J.S.
REV: 03–23–14

COLORADO REGISTERED PROFESSIONAL LAND SURVEYOR STEVEN K. SHANKS 28225

03/28–14

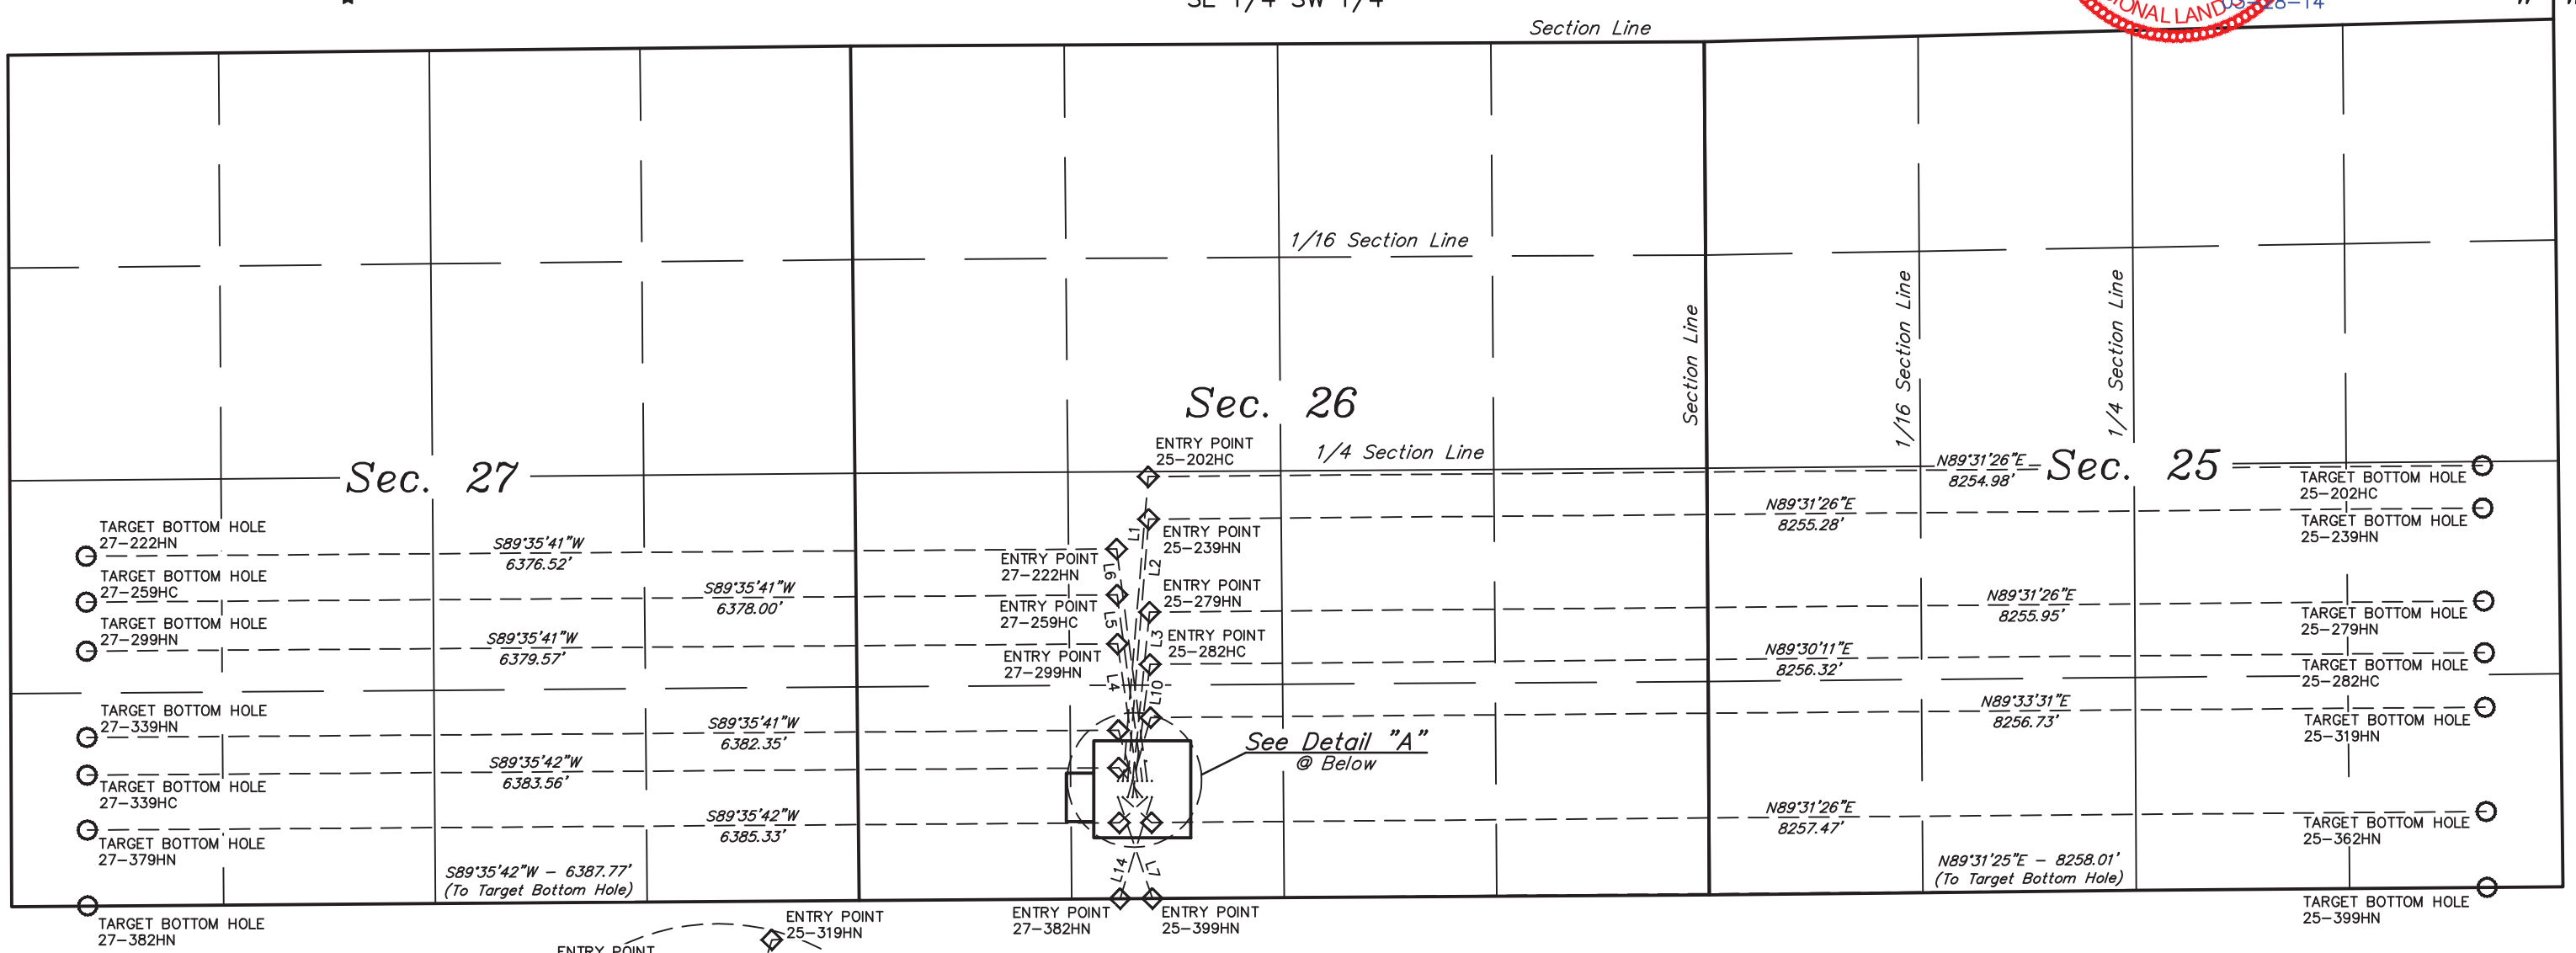

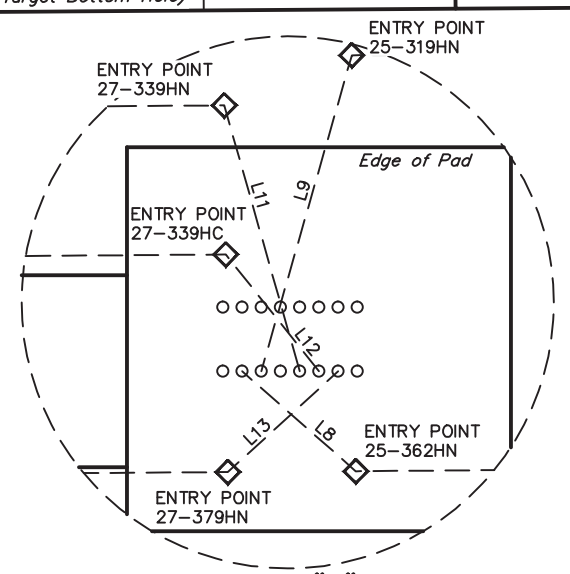

Detail "A"
No Scale

LINE TABLE			LINE TABLE		
LINE	DIRECTION	LENGTH	LINE	DIRECTION	LENGTH
L1	N04°45'16"E	1890.07'	L8	S48°41'13"E	236.74'
L2	N04°33'46"E	1625.77'	L9	N15°58'51"E	513.61'
L3	N05°44'02"E	1050.95'	L10	N07°29'24"E	829.76'
L4	N08°14'58"W	858.21'	L11	N15°50'32"W	431.74'
L5	N07°42'59"W	1162.86'	L12	N38°35'51"W	233.35'
L6	N07°29'42"W	1448.67'	L13	S47°33'26"W	233.46'
L7	S18°45'41"E	660.33'	L14	S17°30'07"W	657.02'

UINTAH ENGINEERING & LAND SURVEYING
85 So. 200 East * Vernal, Utah 84078 * (435) 789–1017