HALLIBURTON | Completion Tools

WELL INFORMATION			
Well Name:	Anschutz State 5-61-19-6457CH2		
Company:	BILL BARRETT	State:	COLORADO
Date:	July 14, 2014	County:	WELD

WELL CONSTRUCTION				
Intermediate Casing				
Description:	7" 26# J-55 LTC		ID (in):	6.276
Top (ft):	0	Bottom (ft):	6,474	
Production Liner				
Description:	4.5" 11.6# P-110 LTC		ID (in):	4.000
Top (ft):	5,324	Bottom (ft):	15,926	
Liner Hanger				
Liner Top (ft):	5324	Minimum ID (in):	4.000	
TBR Length (ft):	16.18	TBR ID (in)	5.250	

ADDITIONAL NOTES					
KOP (ft):	5463	Lateral TD (ft):	15934	KB (ft):	23

STIMULATION SLEEVES SAP# 102303732/102300934			
RSS #	ID (in)	Ball	DEPTH
RSI	3.000	1.180	15,833
1	1.325	1.360	15,617
2	1.385	1.420	15,400
3	1.445	1.480	15,189
4	1.505	1.540	14,975
5	1.565	1.600	14,760
6	1.625	1.660	14,553
7	1.685	1.720	14,347
8	1.745	1.780	14,134
9	1.805	1.841	13,920
10	1.866	1.904	13,707
11	1.929	1.968	13,502
12	1.993	2.033	13,284
13	2.058	2.099	13,070
14	2.124	2.167	12,853
15	2.192	2.236	12,636
16	2.261	2.307	12,423
17	2.332	2.379	12,211
18	2.404	2.452	11,995
19	2.477	2.527	11,779
20	2.552	2.603	11,564
21	2.628	2.681	11,350
22	2.706	2.761	11,132
23	2.786	2.842	10,918

STIMULATION SLEEVES SAP# 102300934			
RSS #	ID (in)	Ball	DEPTH
24	2.867	2.925	10,701
25	2.950	3.009	10,488
26	3.034	3.104	10,277
27	3.129	3.201	10,072
28	3.226	3.301	9,867
29	3.326	3.414	9,619
30	3.439	3.531	9,414
31	3.556	3.650	9,169

SWELL PACKERS SAP# 102423195/102425097			
SP #	DEPTH	SP #	DEPTH
1	15,738	25	10,607
2	15,522	26	10,396
3	15,306	27	10,183
4	15,095	28	9,981
5	14,879	29	9,777
6	14,674	30	9,529
7	14,464	31	9,284
8	14,252	32	9,039
9	14,040	33	8,750
10	13,826	34	8,459
11	13,616	35	8,173
12	13,406	36	7,851
13	13,191	37	7,531
14	12,974	38	7,199
15	12,757	39	6,861
16	12,541	40	6,521
17	12,329	41	6,266
18	12,115		
19	11,900		
20	11,685		
21	11,468		
22	11,254		
23	11,040		
24	10,822		

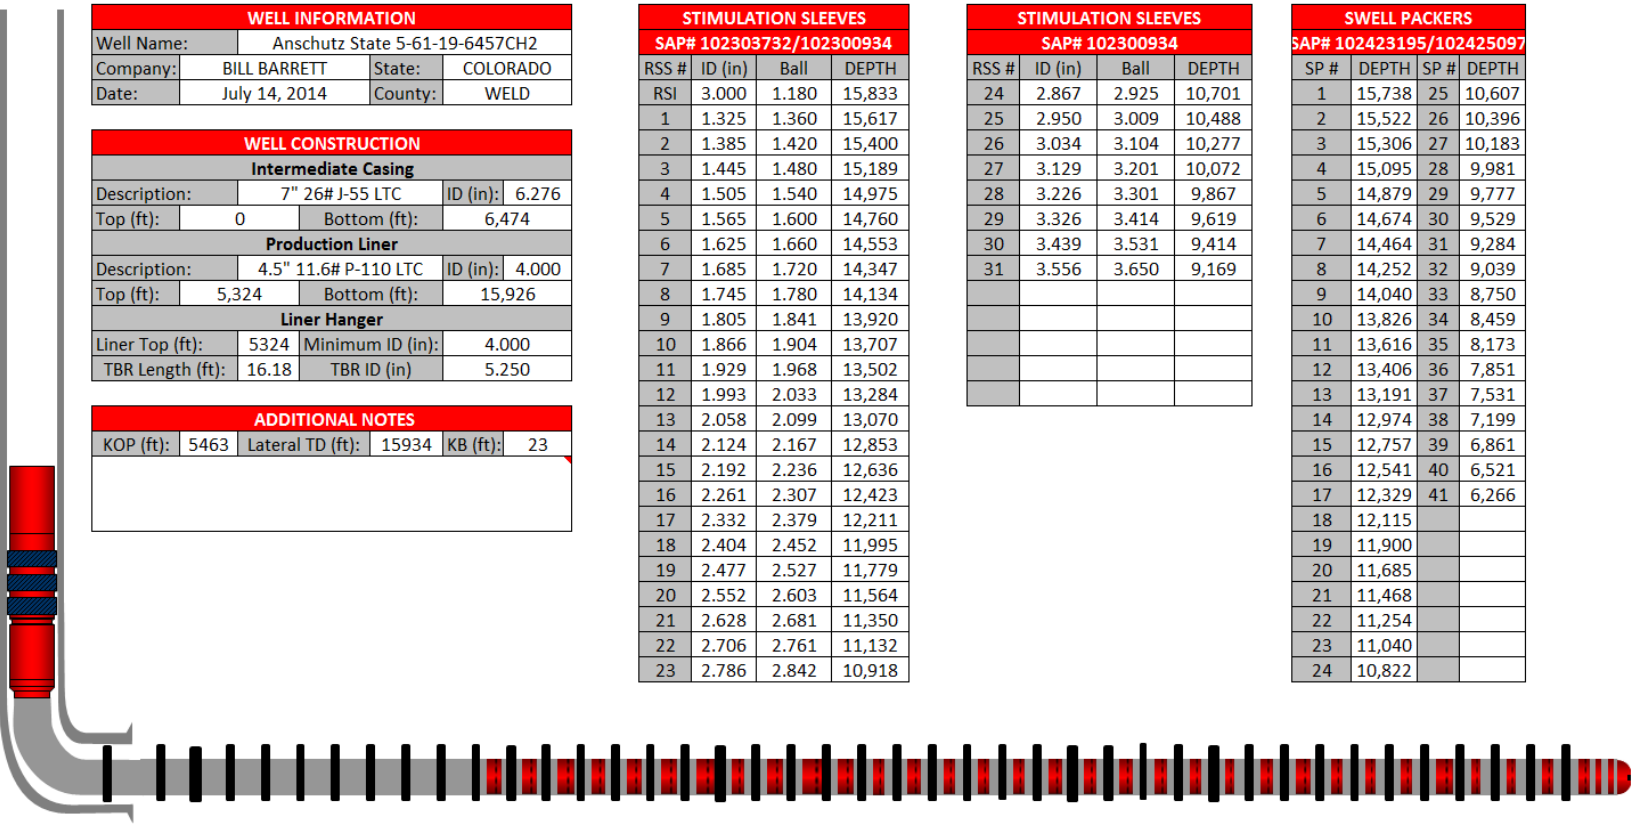

Note: Drawing is not to scale. Sleeve depths are listed above as top of tools.