Foster 14-2 NWSW Sec. 14-6N-61W
Weld Co., CO
Proposed Plugged Wellbore
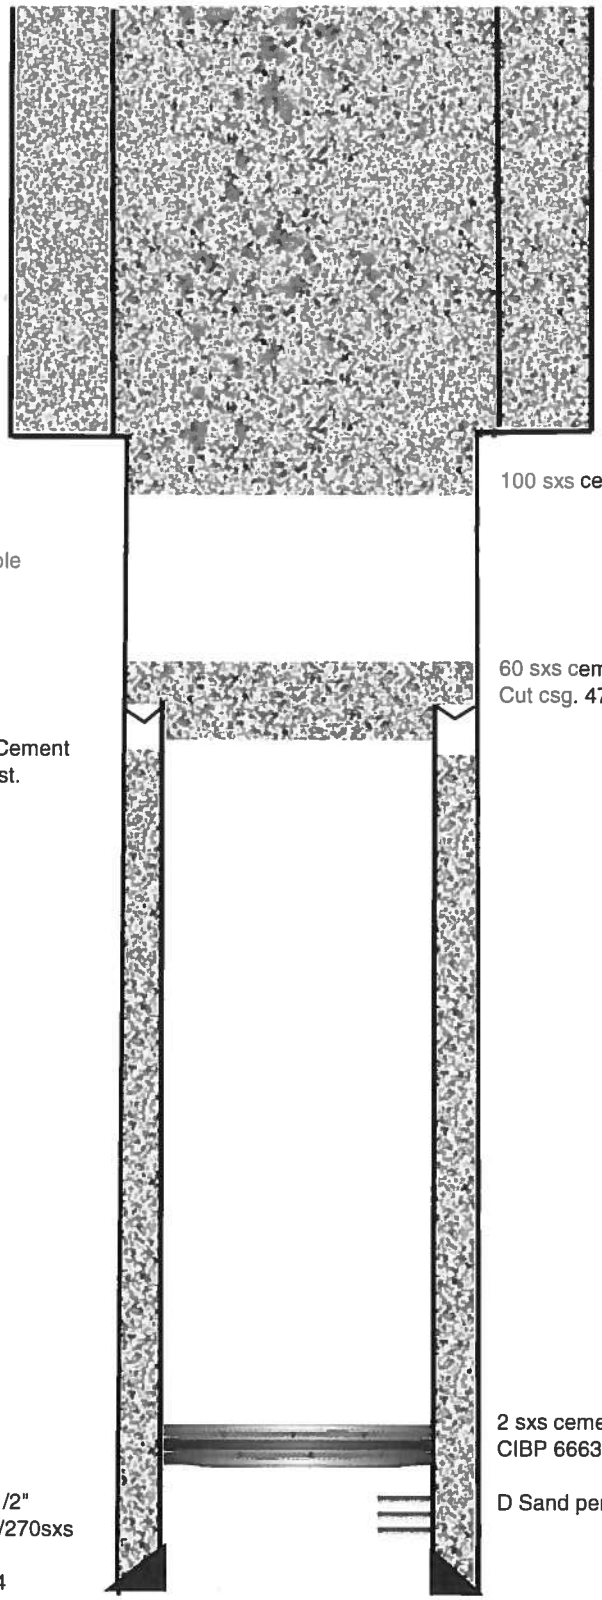
API # 05-123-14822