FACILITY 5

LOCATED IN THE SOUTHEAST QUARTER OF SECTION 4, TOWNSHIP 1 NORTH,
RANGE 67 WEST OF THE 6TH PRINCIPAL MERIDIAN,
COUNTY OF WELD, STATE OF COLORADO

SHEET 2 OF 2

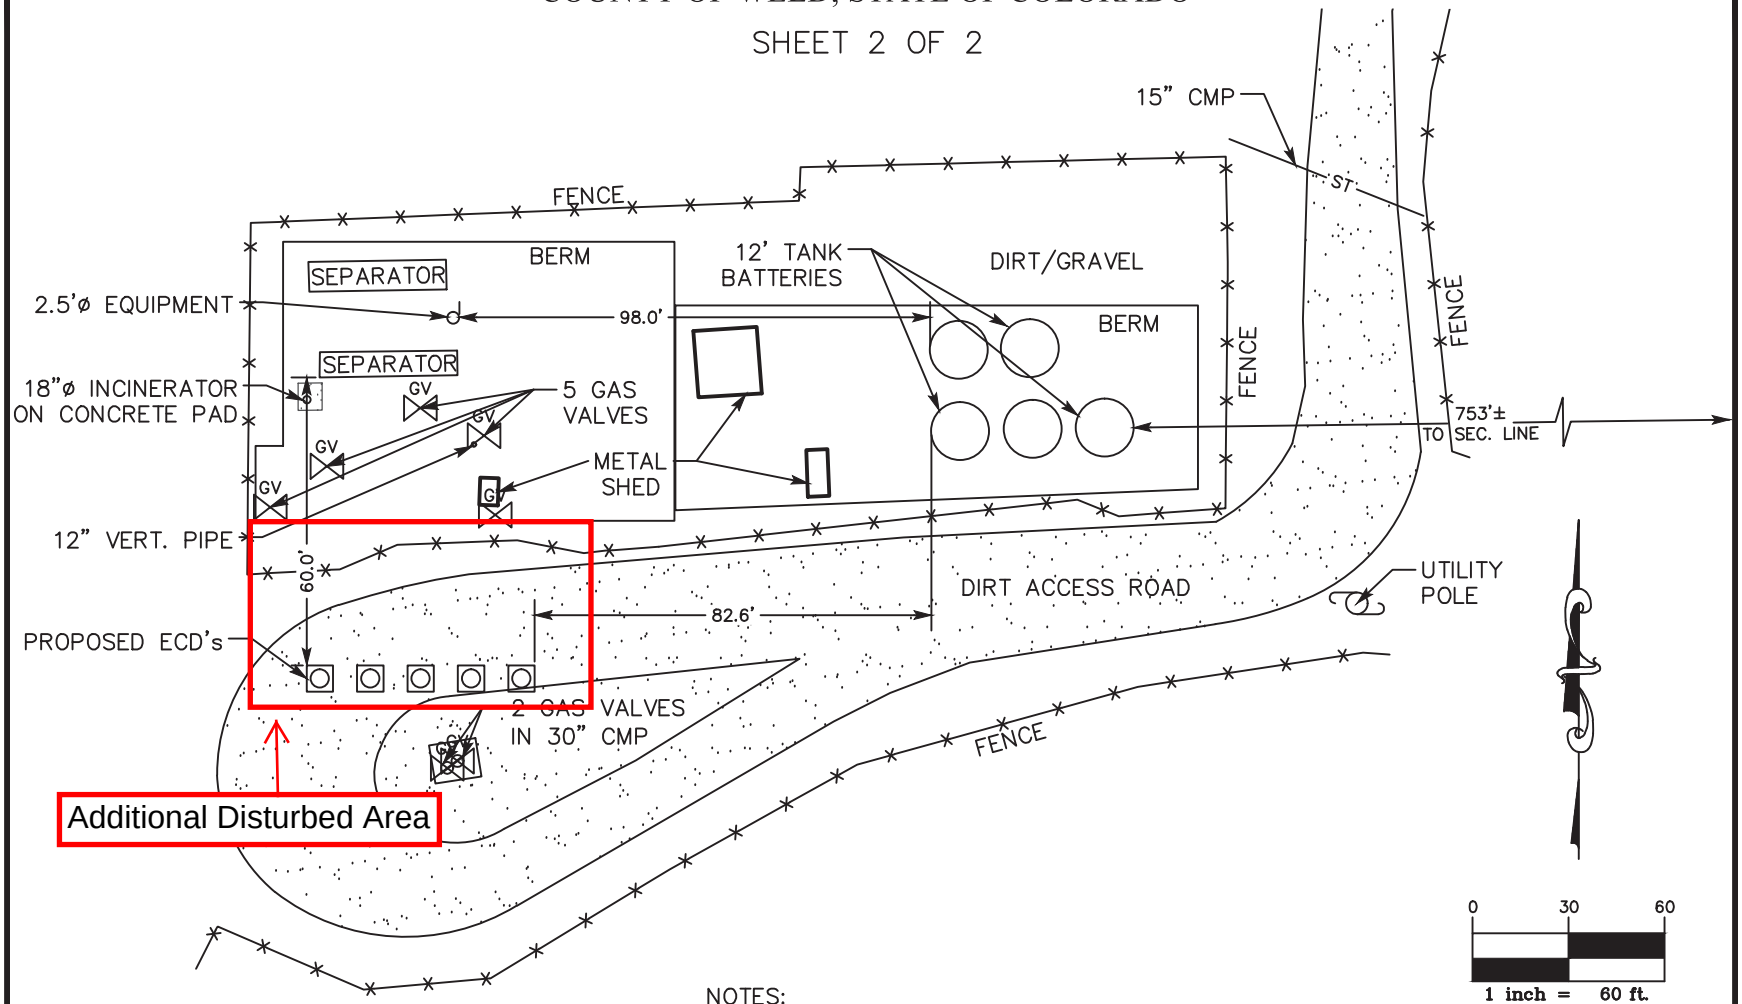

NOTES:
1—NO HOUSES WITHIN 500 FEET.

JOB NUMBER: 14—64,547
DRAWN BY: E. DAVIS
DATE: OCTOBER 20, 2014
REV: OCT. 29, 2014

THIS IS NOT A "LAND SURVEY PLAT" OR "IMPROVEMENT SURVEY PLAT" AND THIS EXHIBIT IS NOT INTENDED FOR PURPOSES OF TRANSFER OF TITLE OR SUBDIVISIONS OF LAND. RECORD INFORMATION SHOWN HEREON IS BASED ON INFORMATION PROVIDED BY CLIENT.

Flatirons, Inc.
Surveying, Engineering & Geomatics
655 FOURTH AVE
LONGMONT, CO 80501
PH: (303) 776—1733
FAX: (303) 776—4355
www.FlatironsInc.com

BY:EDAVIS FILE:64547—EXHIBITS.DWG DATE:10/29/2014 4:05 PM