Existing | KB=11' | **Proposed**

Moser INC UPRR 31-33 #1

(Spud 12/26/86)

API: 05-123-13298

KB: 4850'

GL: 4839'

Casing Size/Depth: 8-5/8", 24#/ft @ 563'

Fox Hills Marker 1163'

SQ TOC - NEED CBL to CONFIRM *1500'*

Sussex Producing within 1 mi? **NO**

Shannon Producing within 1 mi? **NO**

Sussex Top 4202'

Sussex Base 4529'

SQ Cement Base - NEED CBL to CONFIRM *4676'*

Cement Stage Tool 4676'

Primary TOC 6,316'

Niobrara Top 6952'

Niobrara Perfs 6957' - 7121'

Codell Perfs 7243' - 7251'

Casing Size/Depth: 4-1/2'', 15.1 #/ft @ 7370'

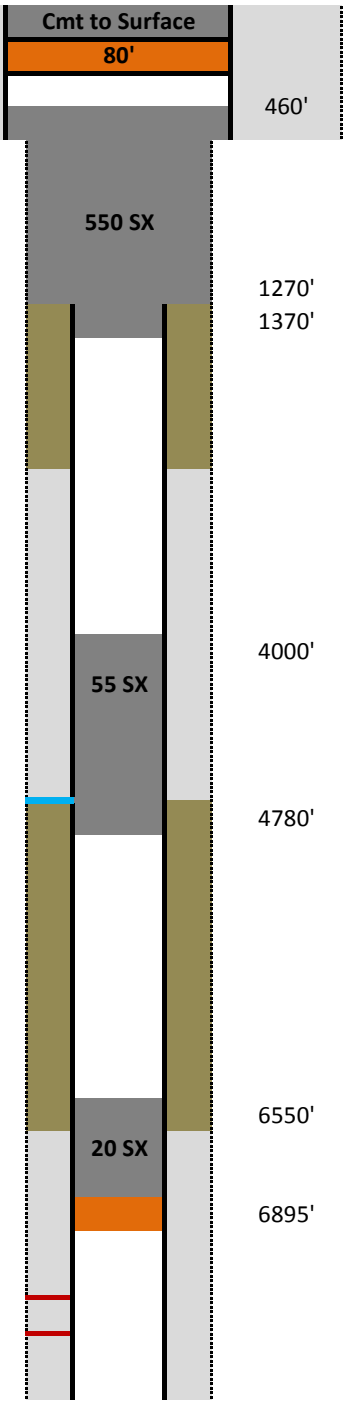

460' Stub Plug Top

1270' Cut Casing

1370' Stub Plug Bottom

4000' Cement Plug Top

4780' Cement Plug Bottom

6550' Cement Plug Top

6895' New CIBP

Existing Cement
New Cement
Drilling Mud
New CIBP