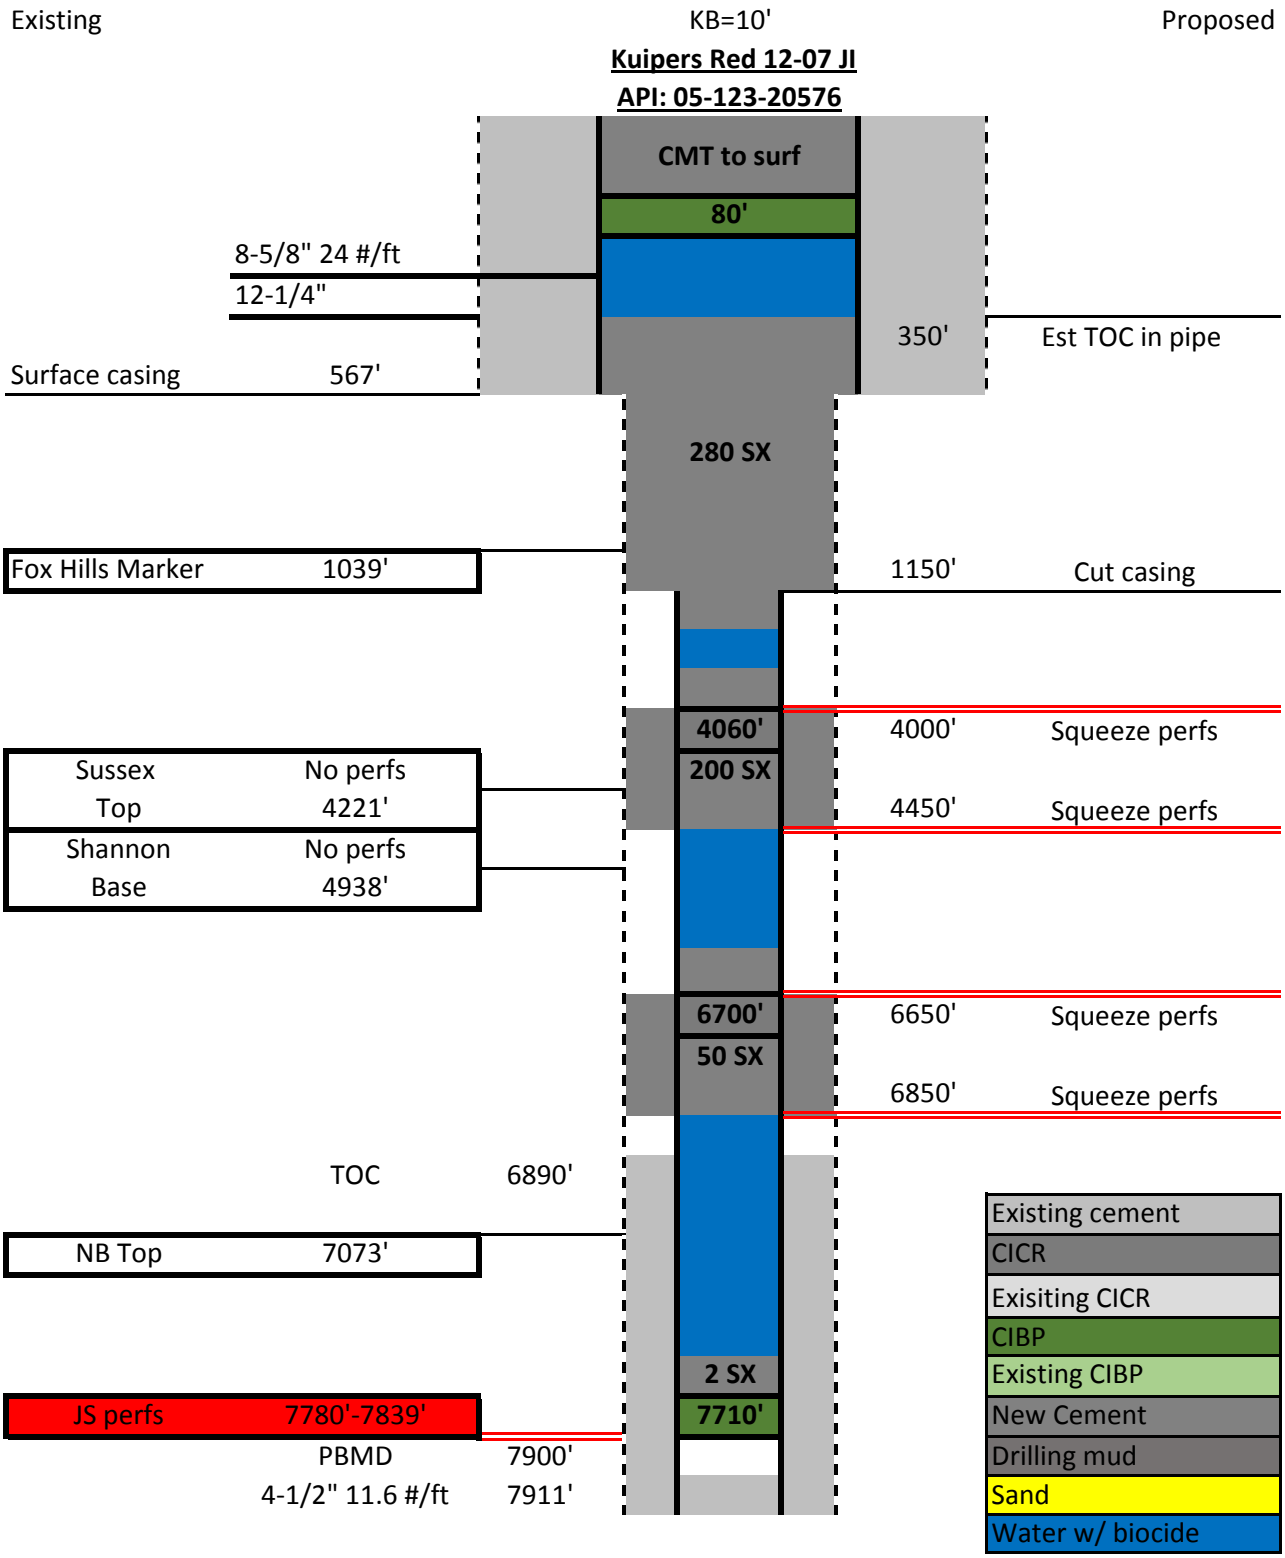
Existing
KB=10'
Proposed
Kuipers Red 12-07 JI
API: 05-123-20576
CMT to surf
80'
8-5/8" 24 #/ft
12-1/4"
350'
Est TOC in pipe
Surface casing
567'
280 SX
Fox Hills Marker
1039'
1150'
Cut casing
4060'
200 SX
4000'
Squeeze perfs
Sussex
Top
No perfs
4221'
4450'
Squeeze perfs
Shannon
Base
No perfs
4938'
6700'
50 SX
6650'
Squeeze perfs
6850'
Squeeze perfs
TOC
6890'
NB Top
7073'
2 SX
JS perfs
7780'-7839'
7710'
PBMD
7900'
4-1/2" 11.6 #/ft
7911'
Existing cement
CICR
Exisiting CICR
CIBP
Existing CIBP
New Cement
Drilling mud
Sand
Water w/ biocide