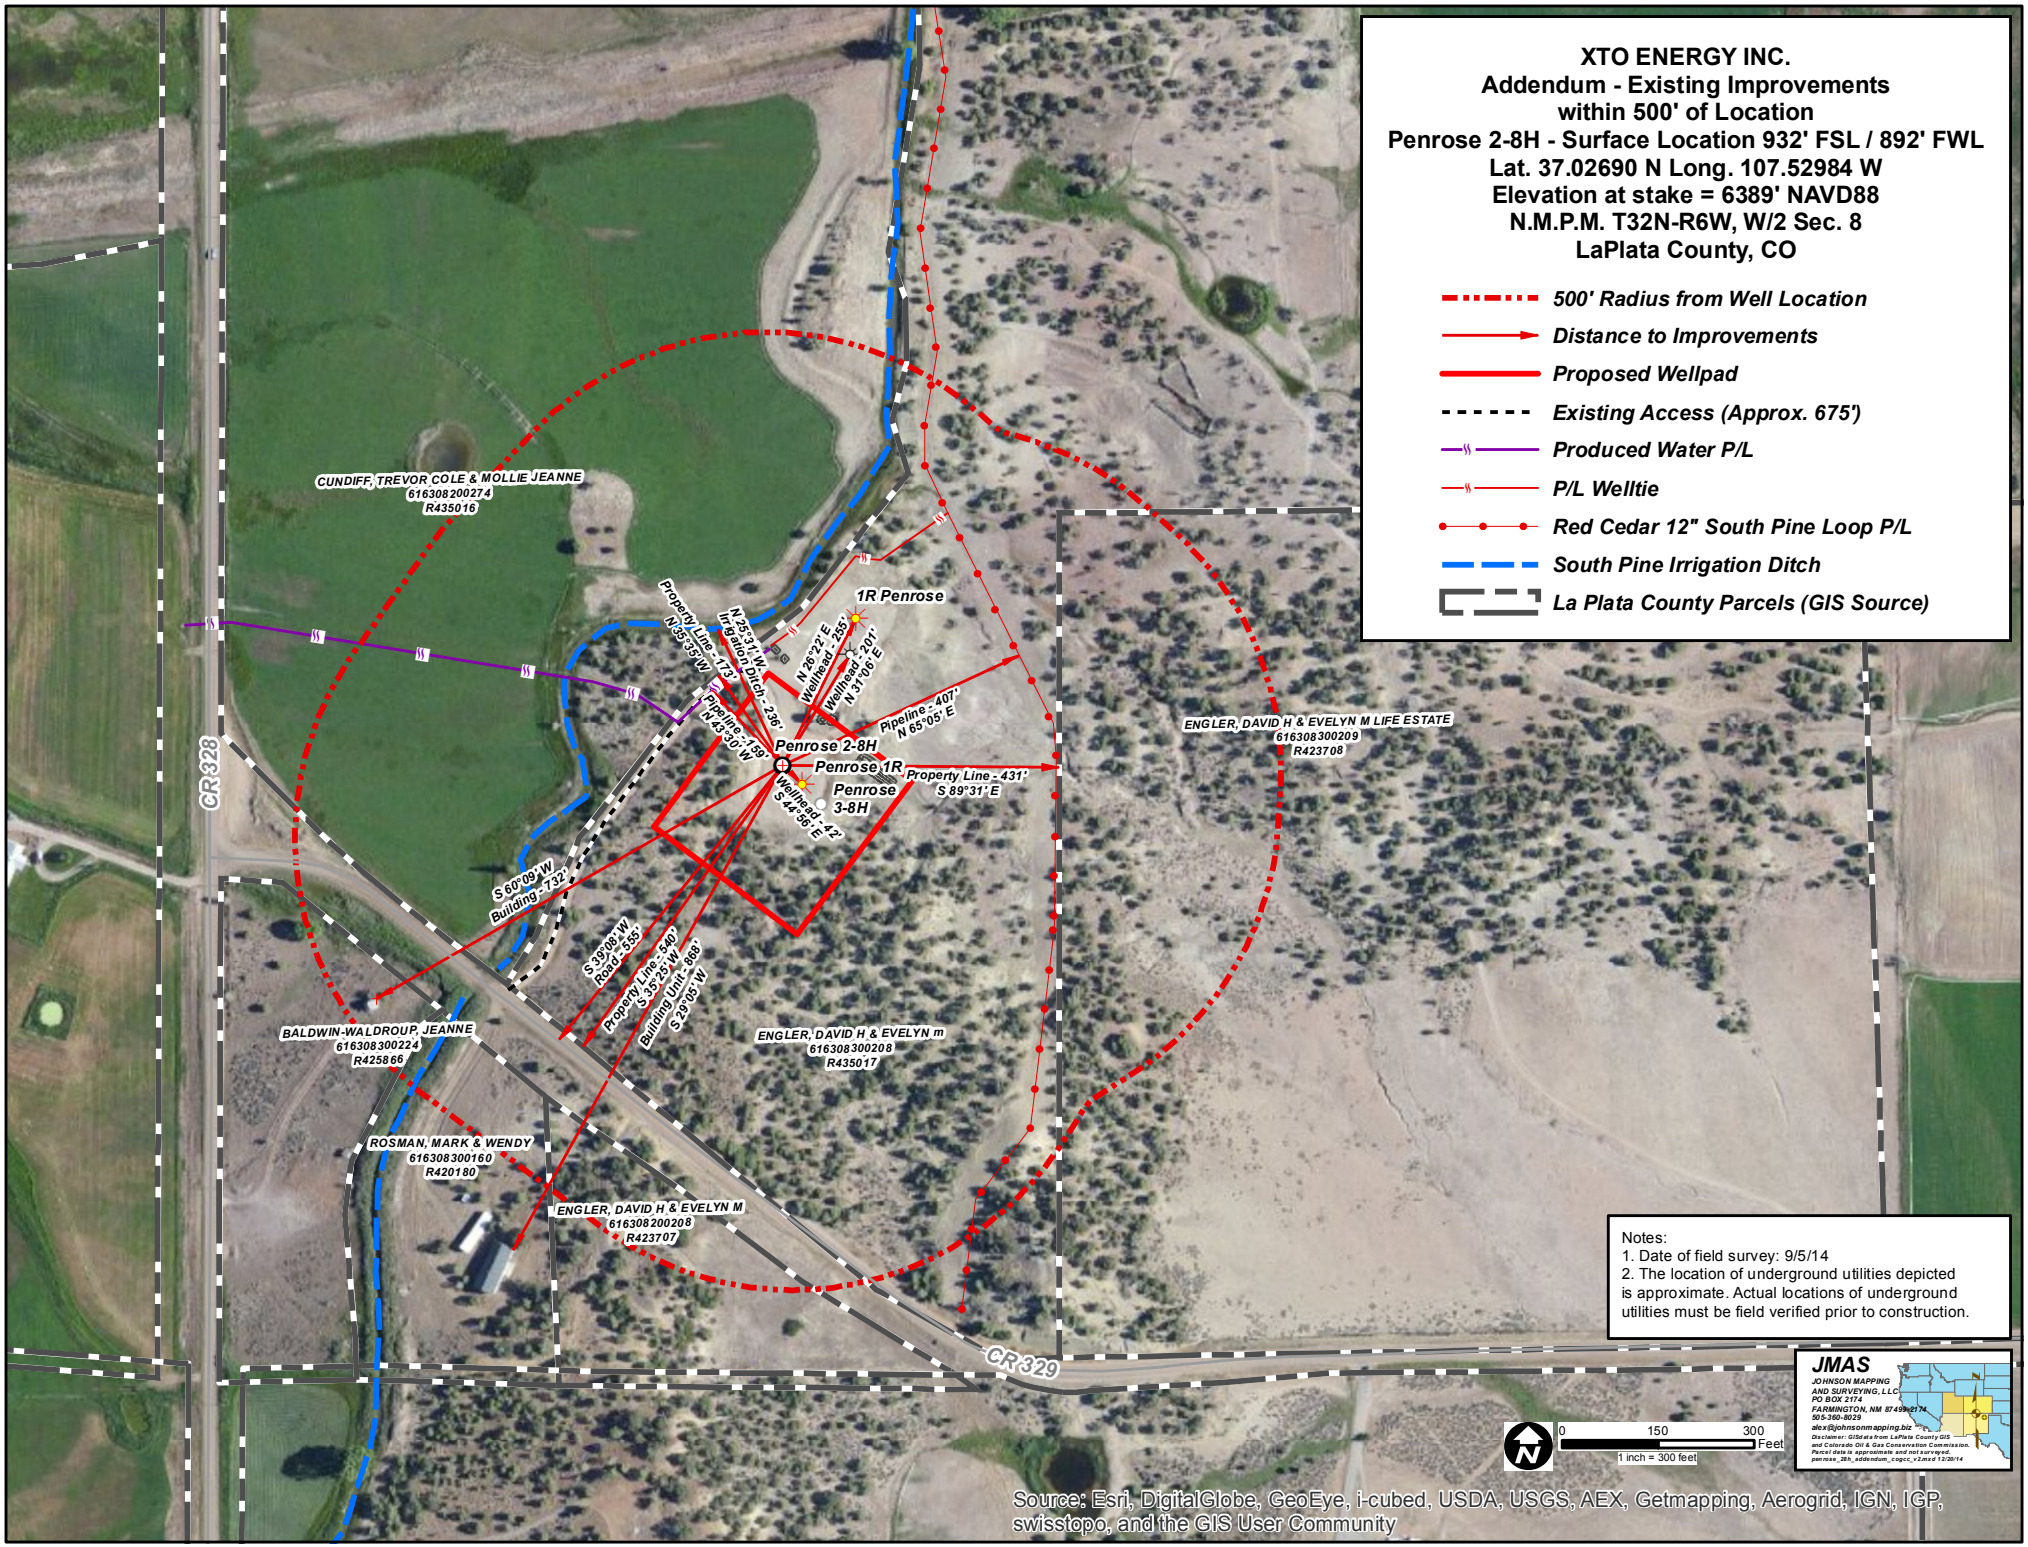
XTO ENERGY INC.
Addendum - Existing Improvements
within 500' of Location
Penrose 2-8H - Surface Location 932' FSL / 892' FWL
Lat. 37.02690 N Long. 107.52984 W
Elevation at stake = 6389' NAVD88
N.M.P.M. T32N-R6W, W/2 Sec. 8
LaPlata County, CO
500' Radius from Well Location
Distance to Improvements
Proposed Wellpad
Existing Access (Approx. 675')
Produced Water P/L
P/L Welltie
Red Cedar 12" South Pine Loop P/L
South Pine Irrigation Ditch
La Plata County Parcels (GIS Source)
CUNDIFF, TREVOR COLE & MOLLIE JEANNE
616308200274
R435016
1R Penrose
Property Line - 179'
N 35°35' W
N 29°37' W
Irrigation Ditch - 236'
N 26°22' E
Wellhead - 255'
Wellhead - 201'
N 31°06' E
Pipeline - 407'
N 65°05' E
Pipeline - 159'
N 13°10' W
Penrose 2-8H
Penrose 1R
Penrose 3-8H
Property Line - 431'
S 89°31' E
Wellhead - 42'
S 44°58' E
ENGLER, DAVID H & EVELYN M LIFE ESTATE
616308300209
R423708
CR 328
S 60°09' W
Building - 732'
S 39°08' W
Road - 555'
Property Line - 540'
S 35°25' W
Building Unit - 868'
S 29°05' W
BALDWIN-WALDROUP, JEANNE
616308300224
R425866
ENGLER, DAVID H & EVELYN m
616308300208
R435017
ROSMAN, MARK & WENDY
616308300160
R420180
ENGLER, DAVID H & EVELYN M
616308200208
R423707
CR 329
Notes:
1. Date of field survey: 9/5/14
2. The location of underground utilities depicted is approximate. Actual locations of underground utilities must be field verified prior to construction.
JMAS
JOHNSON MAPPING AND SURVEYING, LLC
PO BOX 2174
FARMINGTON, NM 87499-2174
505-360-8029
alex@johnsonmapping.biz
Disclaimer: GISdata from LaPlata County GIS and Colorado Oil & Gas Conservation Commission. Parcel data is approximate and not surveyed.
penrose_2ph_addendum_cogcc_v2.mxd 12/20/14
0
150
300
Feet
1 inch = 300 feet
Source: Esri, DigitalGlobe, GeoEye, i-cubed, USDA, USGS, AEX, Getmapping, Aerogrid, IGN, IGP, swisstopo, and the GIS User Community