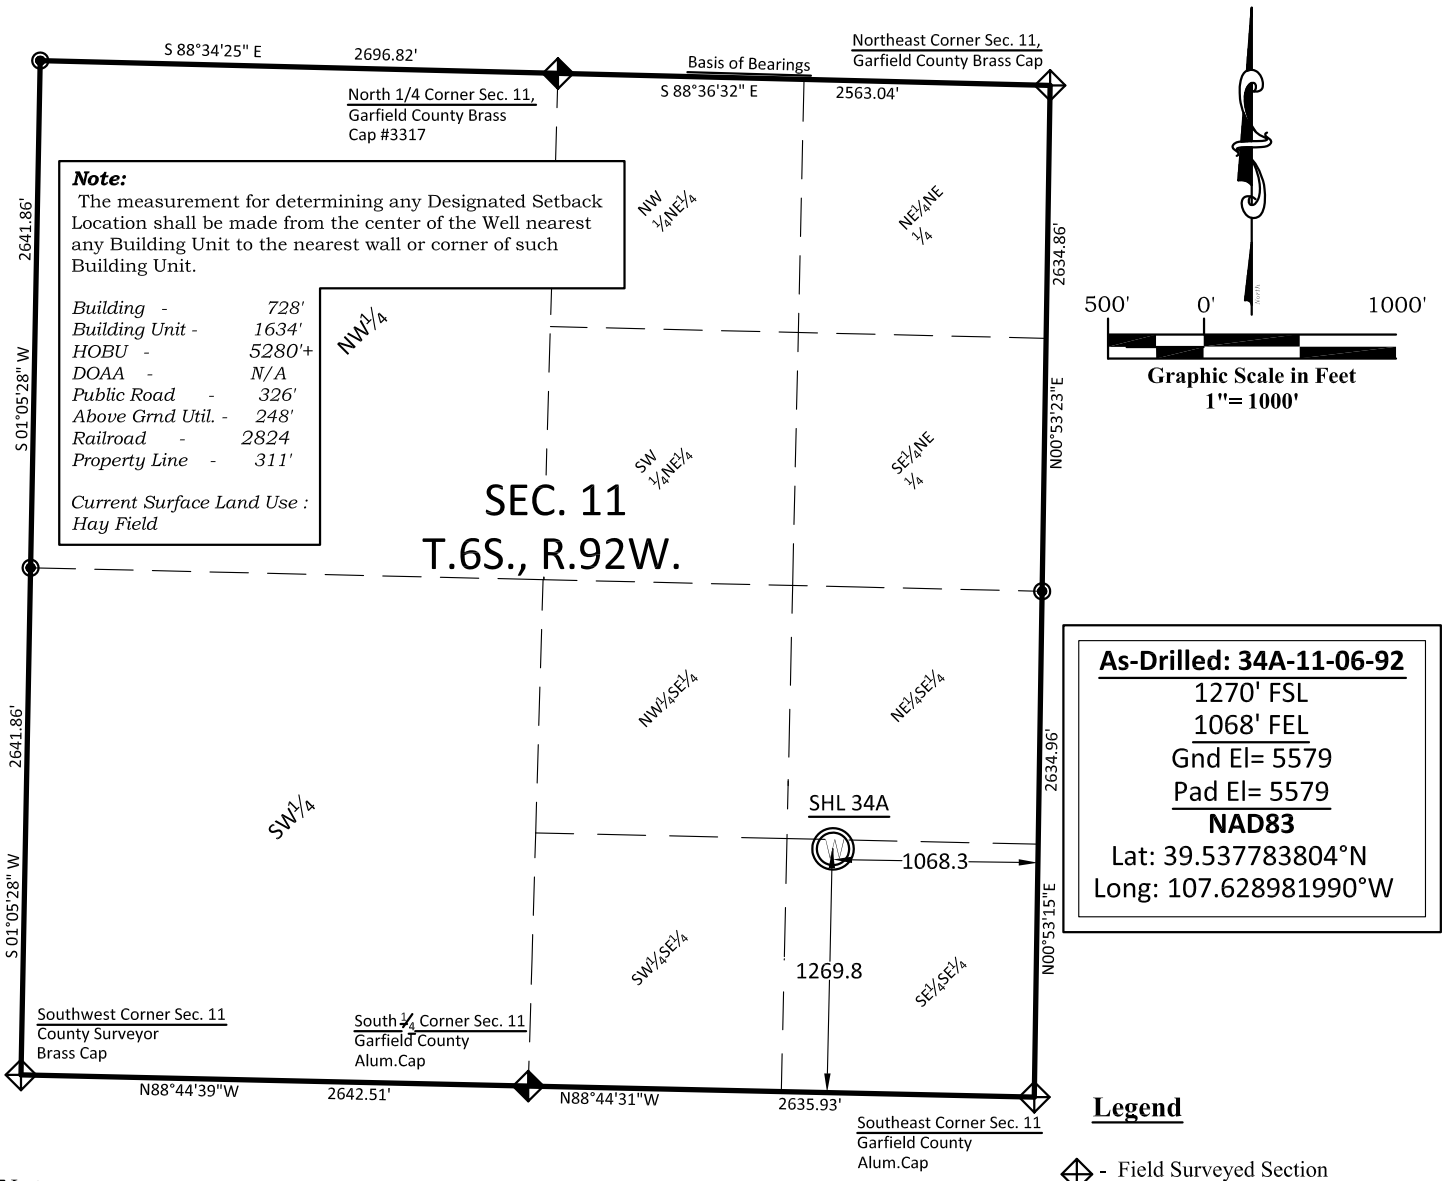

As-Drilled: 34A-11-06-92
1270' FSL
1068' FEL
Gnd El= 5579
Pad El= 5579
NAD83
Lat: 39.537783804°N
Long: 107.628981990°W

Notes:

1. LATITUDE AND LONGITUDE COORDINATES ARE DIFFERENTIALLY CORRECTED AND BASED ON PUBLISHED NGS CONTROL STATION "WDP-5". SYSTEM: UTM ZONE: 13 NORTH DATUM: NAD 1983 (CONUS)
2. ELEVATIONS ARE BASED ON NAVD OF 1929.
3. ALL BOTTOM AND TOP HOLE LOCATIONS ARE MEASURED 90 DEGREES FROM SECTION LINE.
4. USGS QUADRANGLE MAP "SILT".
5. CURRENT SURFACE LAND USE: GAS PAD.
6. PDOP AT THE TIME OF LOCATION OF SURFACE WELL = 1.3

Legend

- Field Surveyed Section Corner
- Field Surveyed Quarter Corner
- Calculated Section Corner Location
- Field Surveyed 1/16 Corner

SURVEYOR'S CERTIFICATE

I, SCOTT E. AIBNER, A REGISTERED LAND SURVEYOR, LICENSED UNDER THE LAWS OF THE STATE OF COLORADO, DO HEREBY CERTIFY THAT THE SURVEY SHOWN HEREON WAS PREPARED BY RIVER VALLEY SURVEY, INC., FOR URSA OPERATING COMPANY LLC, BY ME OR UNDER MY DIRECT SUPERVISION AND HAS BEEN STAKED ON THE GROUND AS SHOWN ON THE PLAT AND THAT THIS PLAT IS A TRUE REPRESENTATION THEREOF.

COLORADO REGISTERED 31143 PROFESSIONAL LAND SURVEYOR

BY: _____
SCOTT E. AIBNER, COLORADO REG. NO. 31143

Prepared For: Ursa Operating Company LLC
As-Drilled Valley Farms 34A-11-06-92 Well, Surface Situate in The SE¼SE¼ Section 11, Township 6 South, Range 92 West of the 6 th. Principal Meridian, County of Garfield, State of Colorado.

Ursa OPERATING COMPANY

River Valley Survey, Inc.
110 East 3rd. Street, Suite 213
Rifle, Colorado 81650
Ph: 970-379-7846

Project: RVS 06001-35L	
Field Date: 02-23-15	**Scale:** 1"= 1000'
Date: 2-26-15	**Sheet:** 1 of 1

As-Drilled Well Plat
Valley Farms L Pad
Valley Farms Well L 34A-11-06-92
Section 11, Township 6 South, Range 92 West