T9S, R93W, 6th P.M.

LEGEND:

● = PROPOSED WELLHEAD.
○ = TARGET BOTTOM HOLE.
▲ = SECTION CORNERS LOCATED.

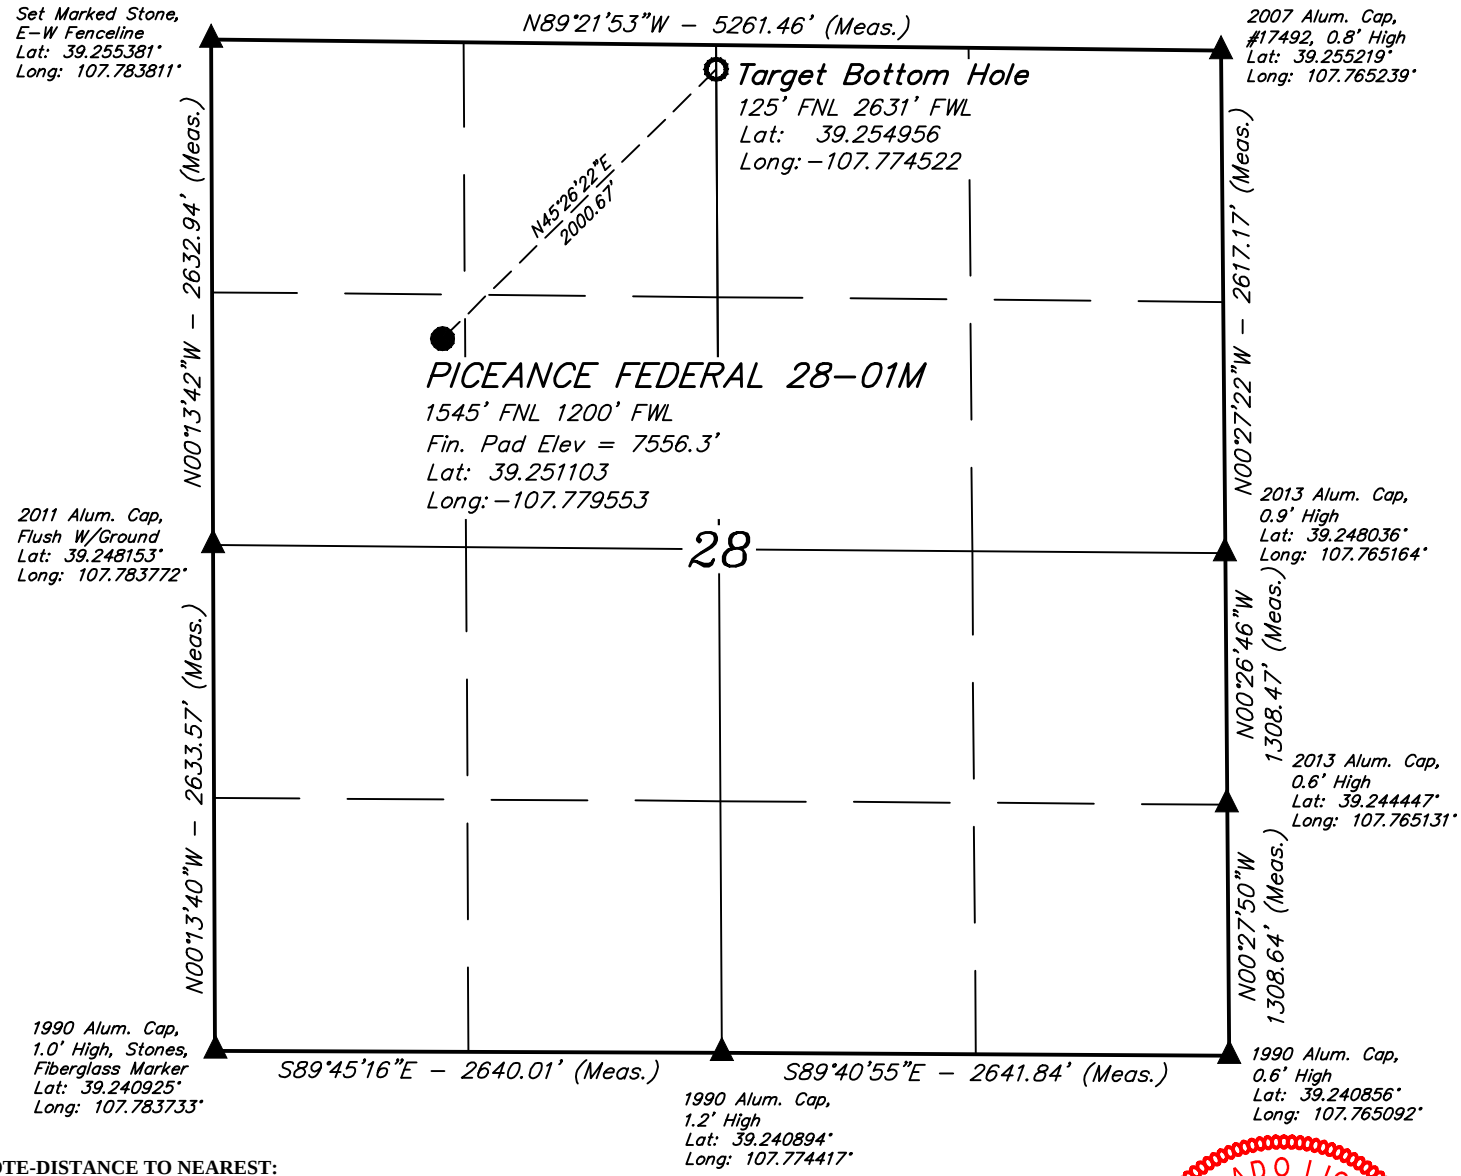

NOTE-DISTANCE TO NEAREST:
BUILDING: N82°W 2381'
BUILDING UNIT: OVER A MILE
HOBU: OVER A MILE
DOAA: OVER A MILE
PUBLIC ROAD: OVER A MILE
ABOVE GROUND UTILITY: N82°W 2330'
RAILROAD: OVER A MILE
PROPERTY LINE: NORTH 1545'

PDOP = 1.5

NOTE:
1.) All latitudes and longitudes are given in NAD 83 coordinates.
2.) Distances to nearest section lines are measured perpendicularly.

1000' 500' 0' 1000'

CERTIFICATE

THIS IS TO CERTIFY THAT THE ABOVE PLAT WAS PREPARED FROM FIELD NOTES OF ACTUAL SURVEYS MADE BY ME OR UNDER MY SUPERVISION AND THAT THE SAME ARE TRUE AND CORRECT TO THE BEST OF MY KNOWLEDGE AND BELIEF.

COLORADO LICENSED LAND SURVEYOR HAROLD NELSON MADSEN 38130 PROFESSIONAL LAND SURVEYOR

Harold Madsen

REGISTERED LAND SURVEYOR
REGISTRATION NO. 38130
STATE OF COLORADO 04-27-15

BASIS OF BEARINGS
BASIS OF BEARINGS IS A G.P.S. OBSERVATION

BASIS OF ELEVATION
BENCH MARK (19 RDS) LOCATED IN THE SE 1/4 OF SECTION 16, T9S, R93W, 6th P.M., TAKEN FROM THE SOUTH MAMM PEAK, QUADRANGLE, COLORADO, 7.5 MINUTE QUAD. (TOPOGRAPHIC MAP) PUBLISHED BY THE UNITED STATES DEPARTMENT OF THE INTERIOR, GEOLOGICAL SURVEY. SAID ELEVATION IS MARKED AS BEING 7252 FEET.

N

PICEANCE ENERGY, LLC

PICEANCE FEDERAL 28-01M
SW 1/4 NW 1/4, SECTION 28, T9S, R93W, 6th P.M.
MESA COUNTY, COLORADO

SURVEYED BY: BRIAN BAKER, N.F.	DATE: 03-11-15
DRAWN BY: M.D.	DATE DRAWN: 04-21-15
SCALE: 1" = 1000'	REVISED: 04-27-15 M.D.

WELL LOCATION PLAT

UINTAH ENGINEERING & LAND SURVEYING

UELS, LLC
Corporate Office * 85 South 200 East
Vernal, UT 84078 * (435) 789-1017