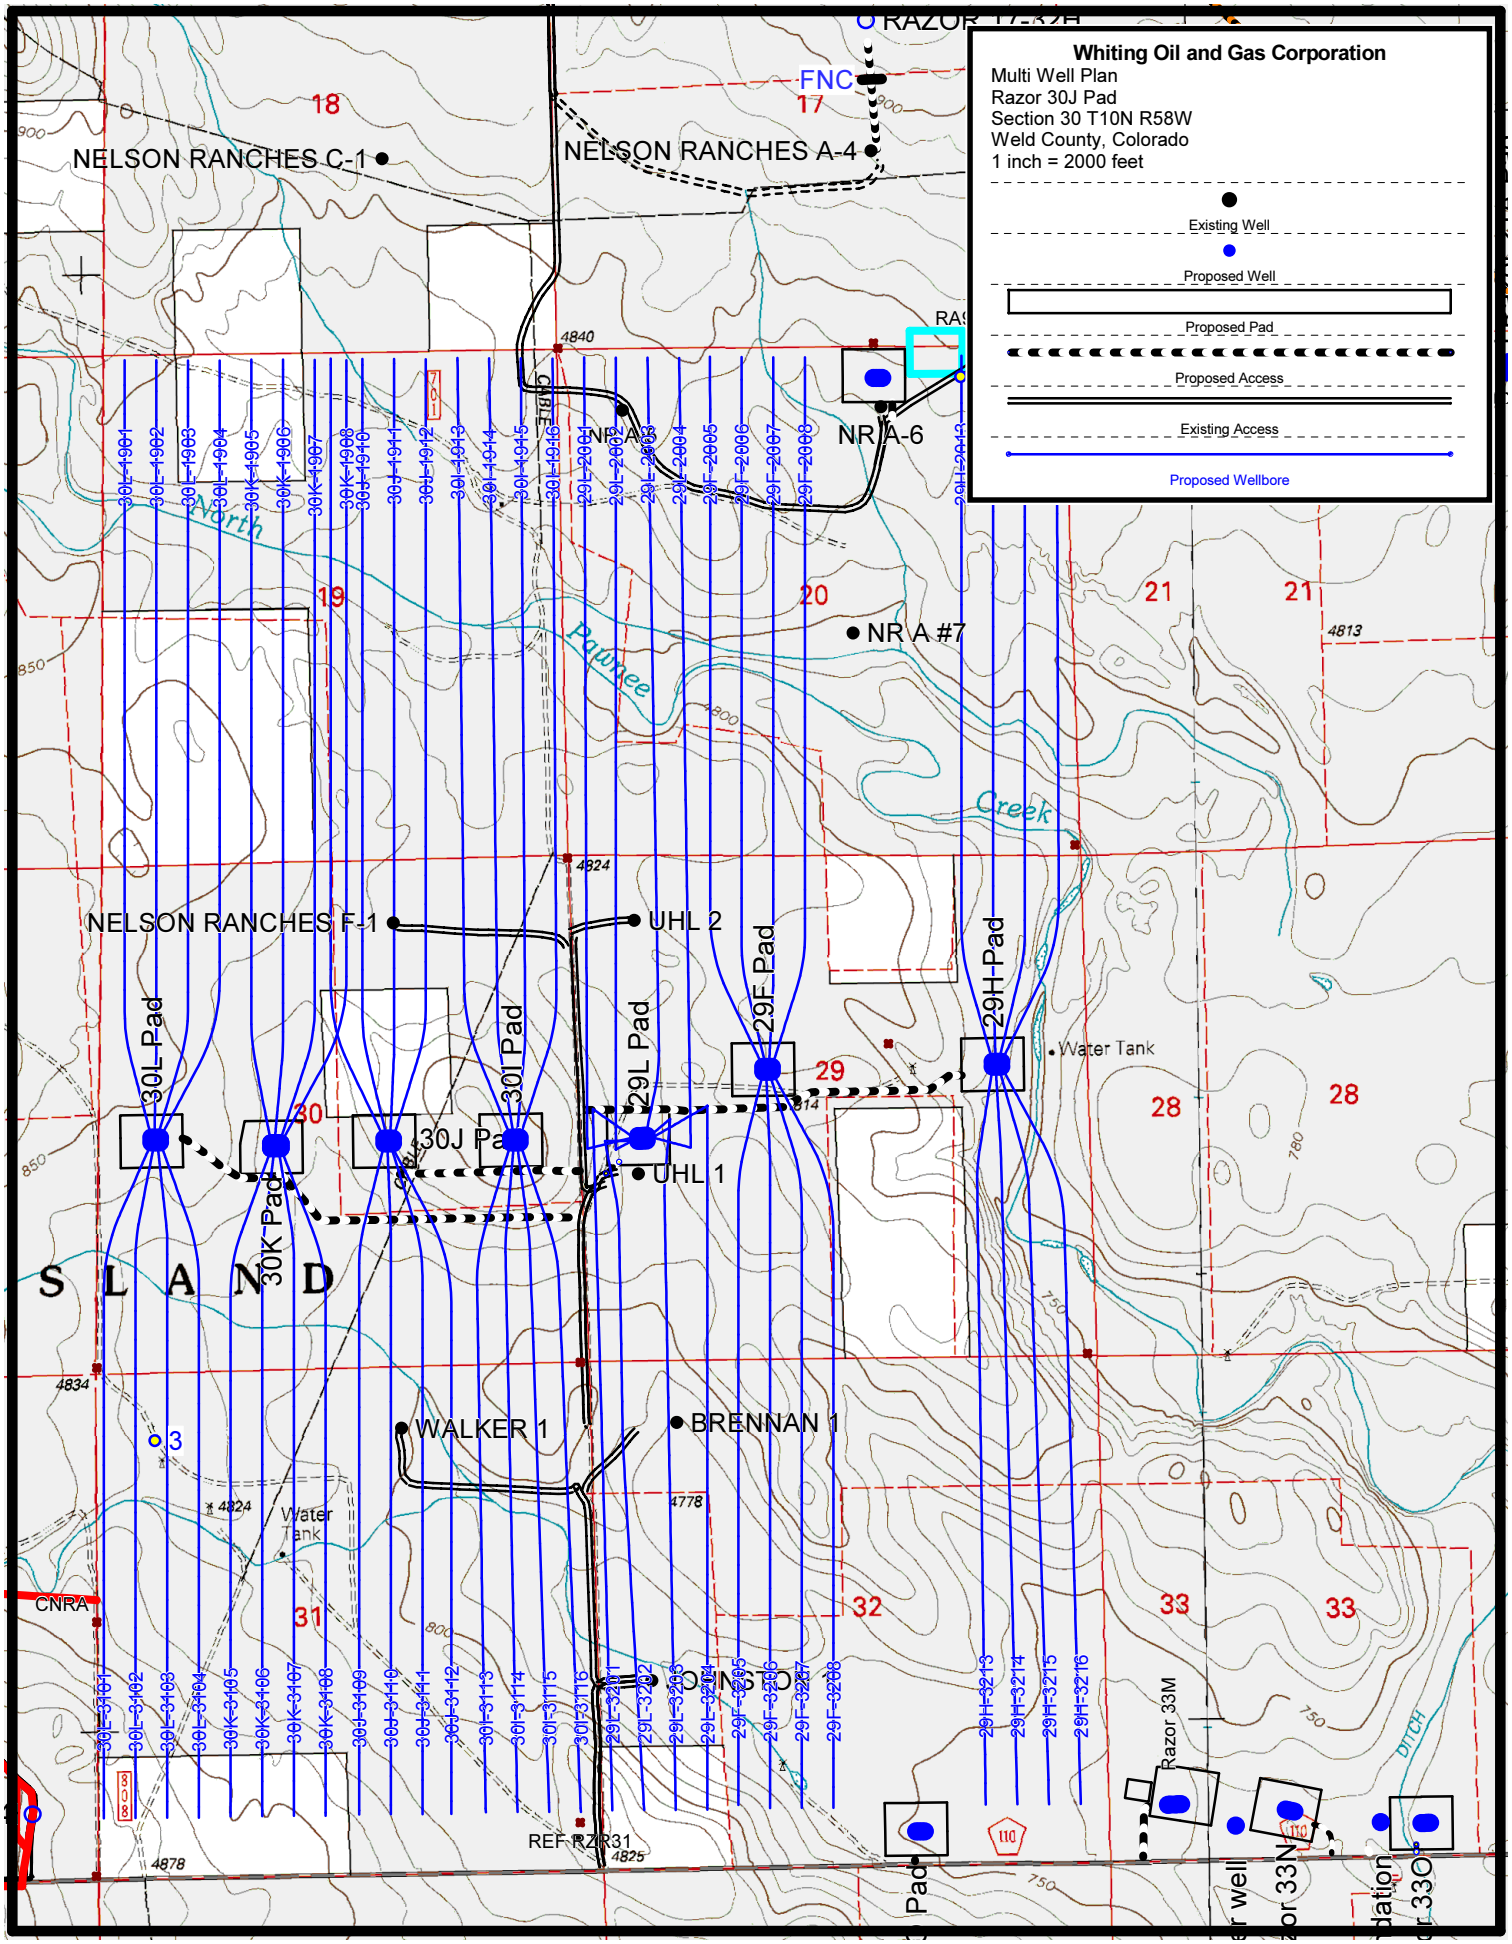
Whiting Oil and Gas Corporation
Multi Well Plan
Razor 30J Pad
Section 30 T10N R58W
Weld County, Colorado
1 inch = 2000 feet
Existing Well
Proposed Well
Proposed Pad
Proposed Access
Existing Access
Proposed Wellbore
NELSON RANCHES C-1
NELSON RANCHES A-4
NR A-6
NR A #7
NELSON RANCHES F-1
UHL 2
UHL 1
WALKER 1
BRENNAN 1
REF-RZR31
30L Pad
30K Pad
30J Pad
29L Pad
29F Pad
29H Pad
Water Tank
Razor 33M
Creek
DITCH
CNRA
18
17
19
20
21
28
29
30
31
32
33