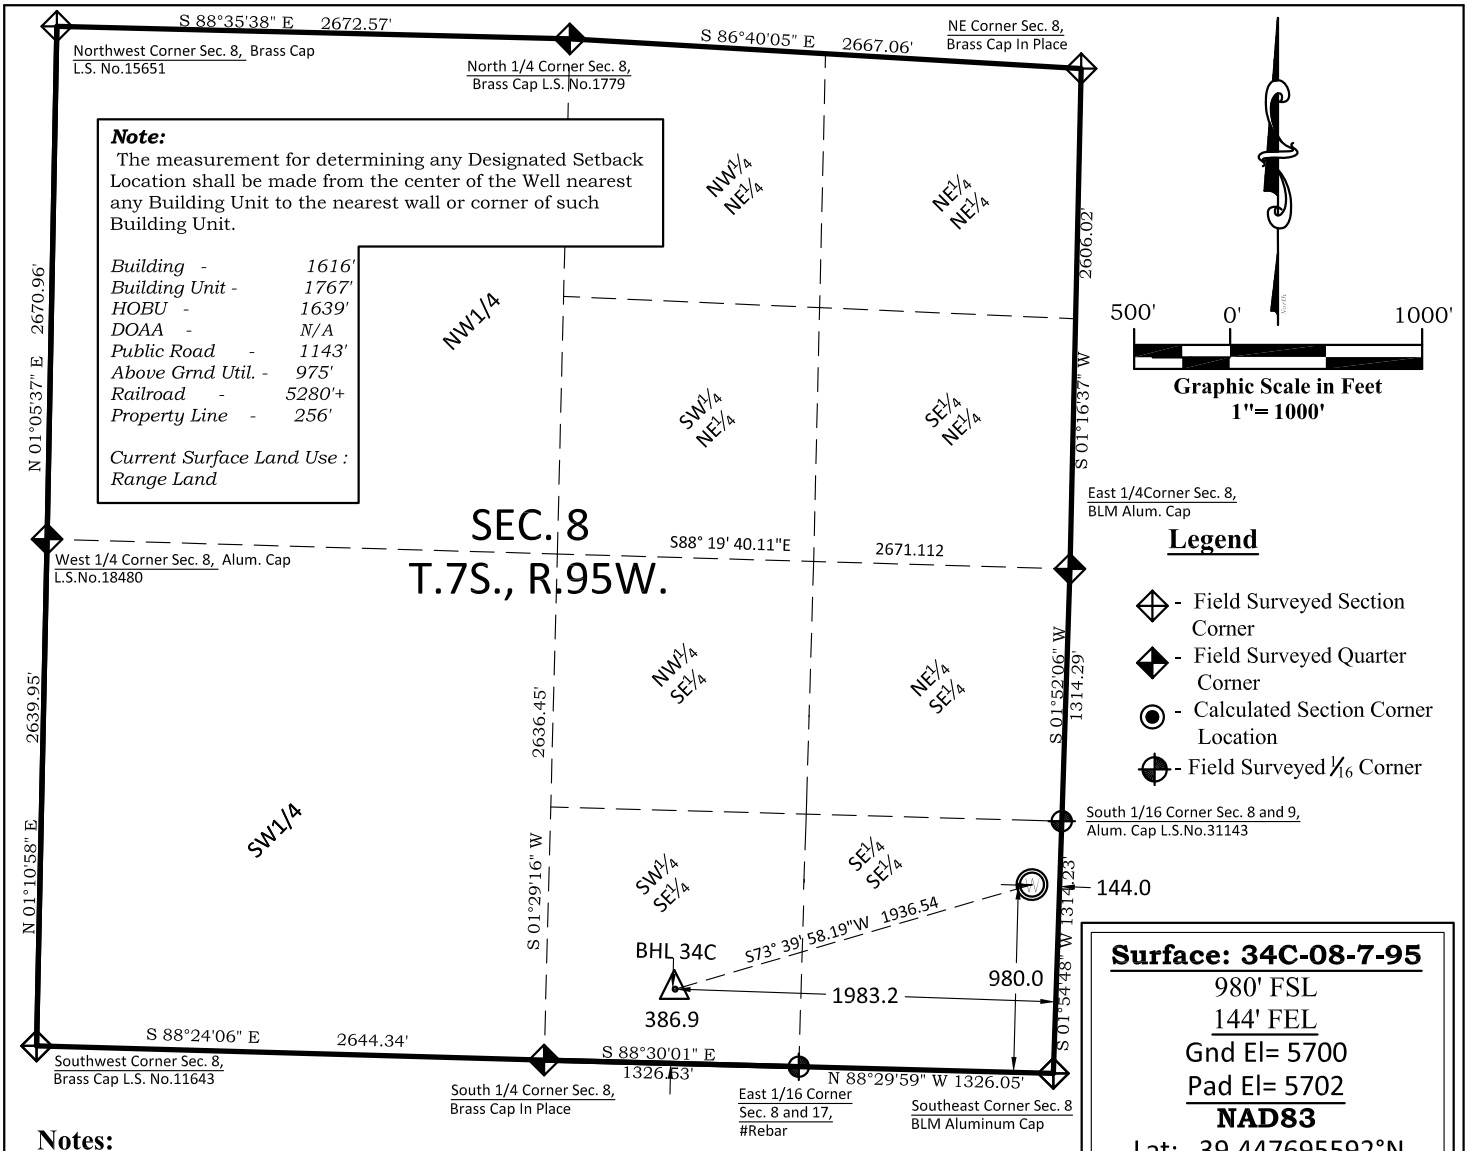

Surface: 34C-08-7-95
980' FSL
144' FEL
Gnd El= 5700
Pad El= 5702
NAD83
Lat: 39.447695592°N
Long: 108.012276381°W

Bottom: 34C-08-7-95
387' FSL
1983' FEL
NAD83
Lat: 39.446031301°N
Long: 108.018785800°W

Notes:

1. LATITUDE AND LONGITUDE COORDINATES ARE DIFFERENTIALLY CORRECTED AND BASED ON PUBLISHED NGS CONTROL STATION "WDP-5". SYSTEM: UTM ZONE: 13 NORTH DATUM: NAD 1983 (CONUS)
2. ELEVATIONS ARE BASED ON NAVD OF 1983.
3. ALL BOTTOM AND TOP HOLE LOCATIONS ARE MEASURED 90 DEGREES FROM SECTION LINE.
4. USGS QUADRANGLE MAP "PARACHUTE".
5. CURRENT SURFACE LAND USE: RANGE LAND.
6. PDOP AT THE TIME OF LOCATION OF SURFACE WELL = 1.1
7. GPS OPERATOR: P. HOFFMANN

SURVEYOR'S CERTIFICATE

I, SCOTT E. AIBNER, A REGISTERED LAND SURVEYOR, LICENSED UNDER THE LAWS OF THE STATE OF COLORADO DO HEREBY CERTIFY THAT THE SURVEY SHOWN HEREON WAS PREPARED BY RIVER VALLEY SURVEY, INC., FOR URSA OPERATING COMPANY LLC, BY ME OR UNDER MY DIRECT SUPERVISION AND HAS BEEN STAKED ON THE GROUND AS SHOWN ON THE PLAT AND THAT THIS PLAT IS A TRUE REPRESENTATION THEREOF.

SCOTT E. AIBNER 31143 PROFESSIONAL LAND SURVEYOR

BY: _____
SCOTT E. AIBNER, COLORADO REG. NO. 31143

Prepared For: Ursa Operating Company LLC
Proposed Monument Ridge B 34C-08-7-95 Well, Surface Situate in The SE¼SE¼ Section 8, Township 7 South, Range 95 West of the 6 th. Principal Meridian, County of Garfield, State of Colorado.

Ursa OPERATING COMPANY

River Valley Survey, Inc.
110 East 3rd. Street, Suite 213
Rifle, Colorado 81650
Ph: 970-379-7846

Project: RVS 06001-63		
Field Date: 04-15-15	**Scale:** 1"= 1000'	
Date: 06-12-15	**Sheet:** 1 of 1	

303.a Form 2
Monument Ridge B Pad
Monument Ridge B 34C-08-7-95
Section 8, Township 7 South, Range 95 West