IF WELL HAS ALREADY BEEN PLUGGED
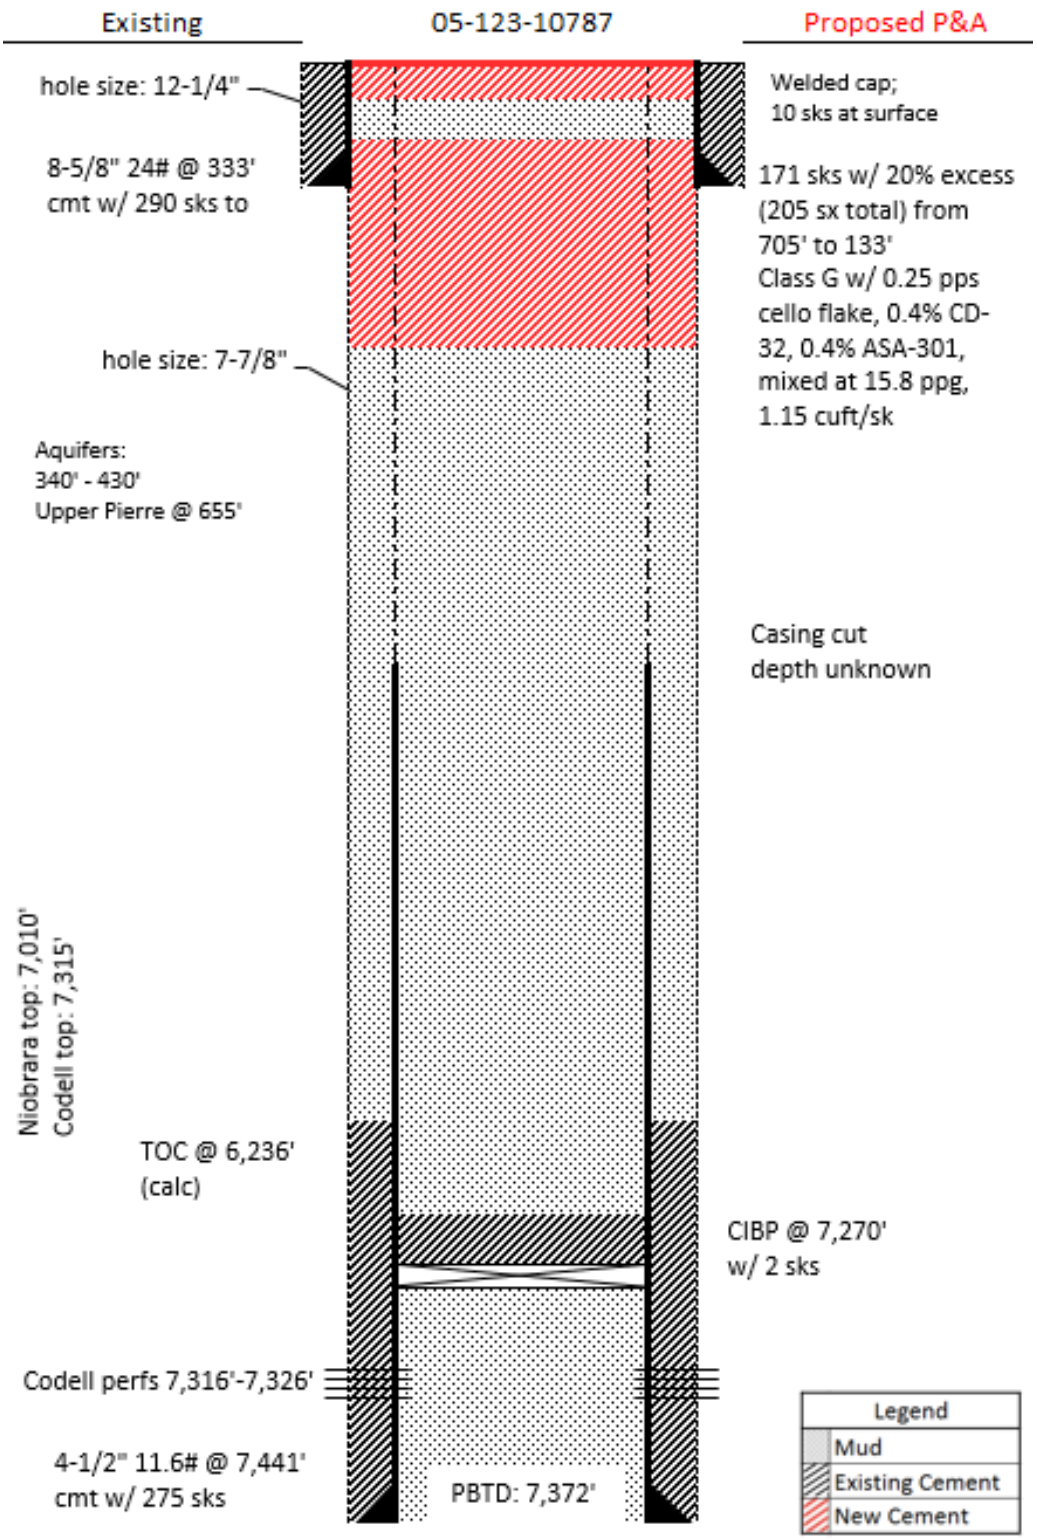
WELLBORE DIAGRAM
EXTRACTION OIL & GAS
MILE HIGH SHEEP 12-30
NWNW SEC 30 T7N R65W
WELD COUNTY
05-123-10787