HESTER FARMS 31-H PAD
PRODUCTION FACILITY LAYOUT

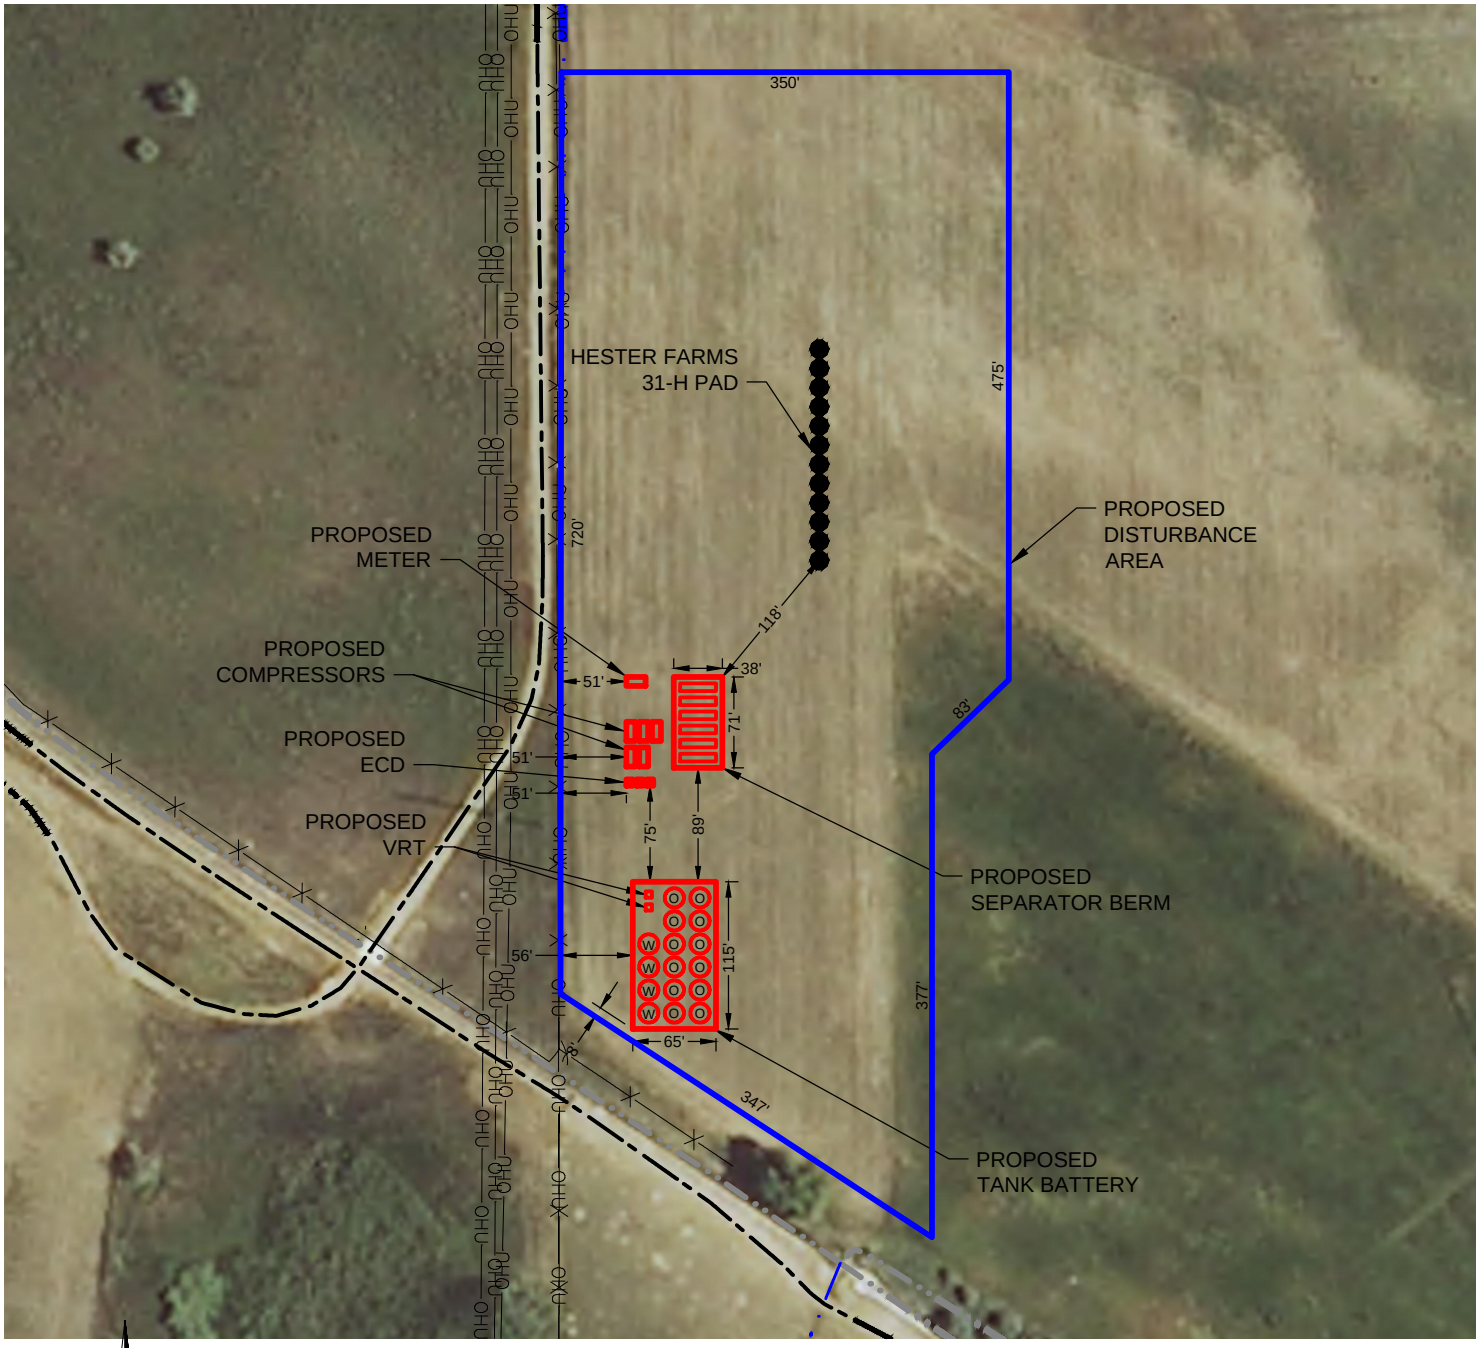

LEGEND

- = PROPOSED WELL
- = PROPOSED DA
- = PROPOSED FACILITIES
- = FENCE
- —OHU— = OVERHEAD UTILITY
- = DITCH
- = CONCRETE DITCH
- = ROAD

0 75 150

SCALE: 1"=150'

PREPARED BY:	FIELD DATE: 04-30-15	SITE NAME: HESTER FARMS 31-H PAD	PREPARED FOR:
PFS llc Petroleum Field Services, LLC 7535 Hilltop Circle Denver, CO 80221	DRAWING DATE: 06-25-15	SURFACE LOCATION: LOT 2 NW 1/4, SEC. 31, T7N, R66W, 6TH P.M. WELD COUNTY, COLORADO	BAYSWATER EXPLORATION AND PRODUCTION, LLC
	BY: KAD / CHECKED BY: TJN		