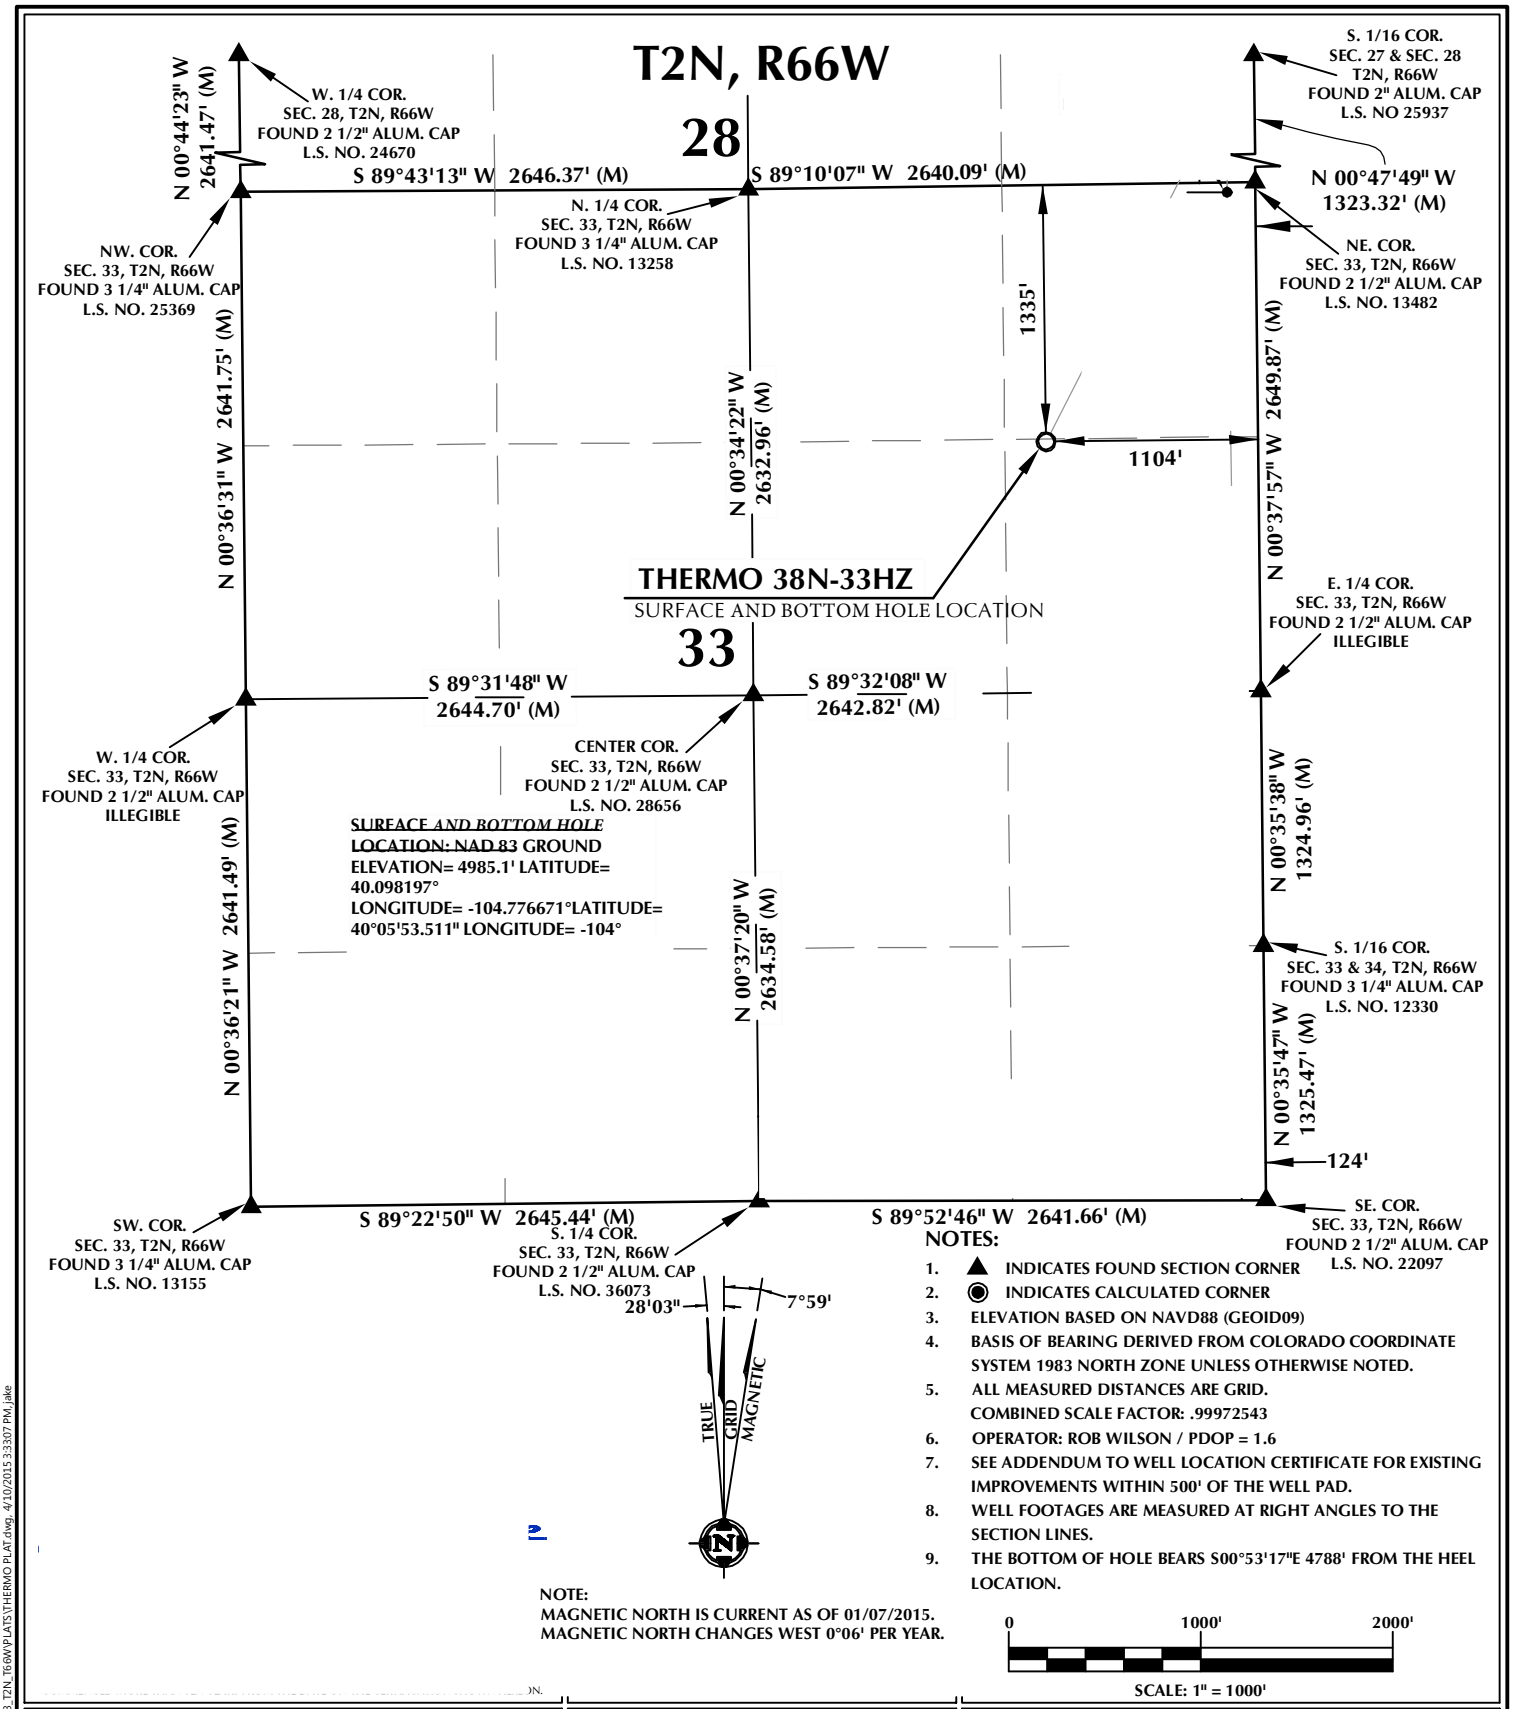

NOTES:

1. ▲ INDICATES FOUND SECTION CORNER
2. ◉ INDICATES CALCULATED CORNER
3. ELEVATION BASED ON NAVD88 (GEOID09)
4. BASIS OF BEARING DERIVED FROM COLORADO COORDINATE SYSTEM 1983 NORTH ZONE UNLESS OTHERWISE NOTED.
5. ALL MEASURED DISTANCES ARE GRID. COMBINED SCALE FACTOR: .99972543
6. OPERATOR: ROB WILSON / PDOP = 1.6
7. SEE ADDENDUM TO WELL LOCATION CERTIFICATE FOR EXISTING IMPROVEMENTS WITHIN 500' OF THE WELL PAD.
8. WELL FOOTAGES ARE MEASURED AT RIGHT ANGLES TO THE SECTION LINES.
9. THE BOTTOM OF HOLE BEARS S00°53'17"E 4788' FROM THE HEEL LOCATION.

WELL PAD - THERMO 37N-33HZ

THERMO 38N-33HZX
WELL LOCATION CERTIFICATE
1335' FNL & 1104' FEL SENE (SURFACE)
50' FNL & 147' FEL NENE (HEEL)
461' FSL & 124' FEL SESE (BOTTOM)
LOCATED IN SECTION 33
T2N, R66W, 6TH P.M.
WELD COUNTY, COLORADO

EDITED APC REGULATORY
06/30/15 RMP

Kerr-McGee Oil & Gas Onshore L.P.
1099 18th Street
Denver, Colorado 80202

609 CONSULTING, LLC
SHERIDAN OFFICE
1095 Saberton Avenue
Sheridan, Wyoming 82801
Phone 307-674-0609
LOVELAND OFFICE
1635 Foxtrail Drive, Suite 204
Loveland, Colorado 80538
Phone 970-776-4331

DRAFTED BY:	MDZ	CHECKED BY:	BJR
DATE DRAFTED:	4/10/15	DATE SURVEYED:	12/4/14
REVISED:		FILE NAME:	14-67

K:\ANADARKO\2014\2014.67_THERMO_FARMS_SEC.33_T2N_R66W\PLATS\THERMO PLAT.dwg, 4/10/2015 3:33:07 PM, jake