CATAMOUNT ENERGY PARTNERS: LAMKE 33–5–29 #1
530' FSL, 199' FEL, SECTION 29, T–33–N, R–5–W, N.M.P.M., ARCHULETA COUNTY, CO. GROUND LEVEL ELEVATION: 6119'

PAD DRAWING

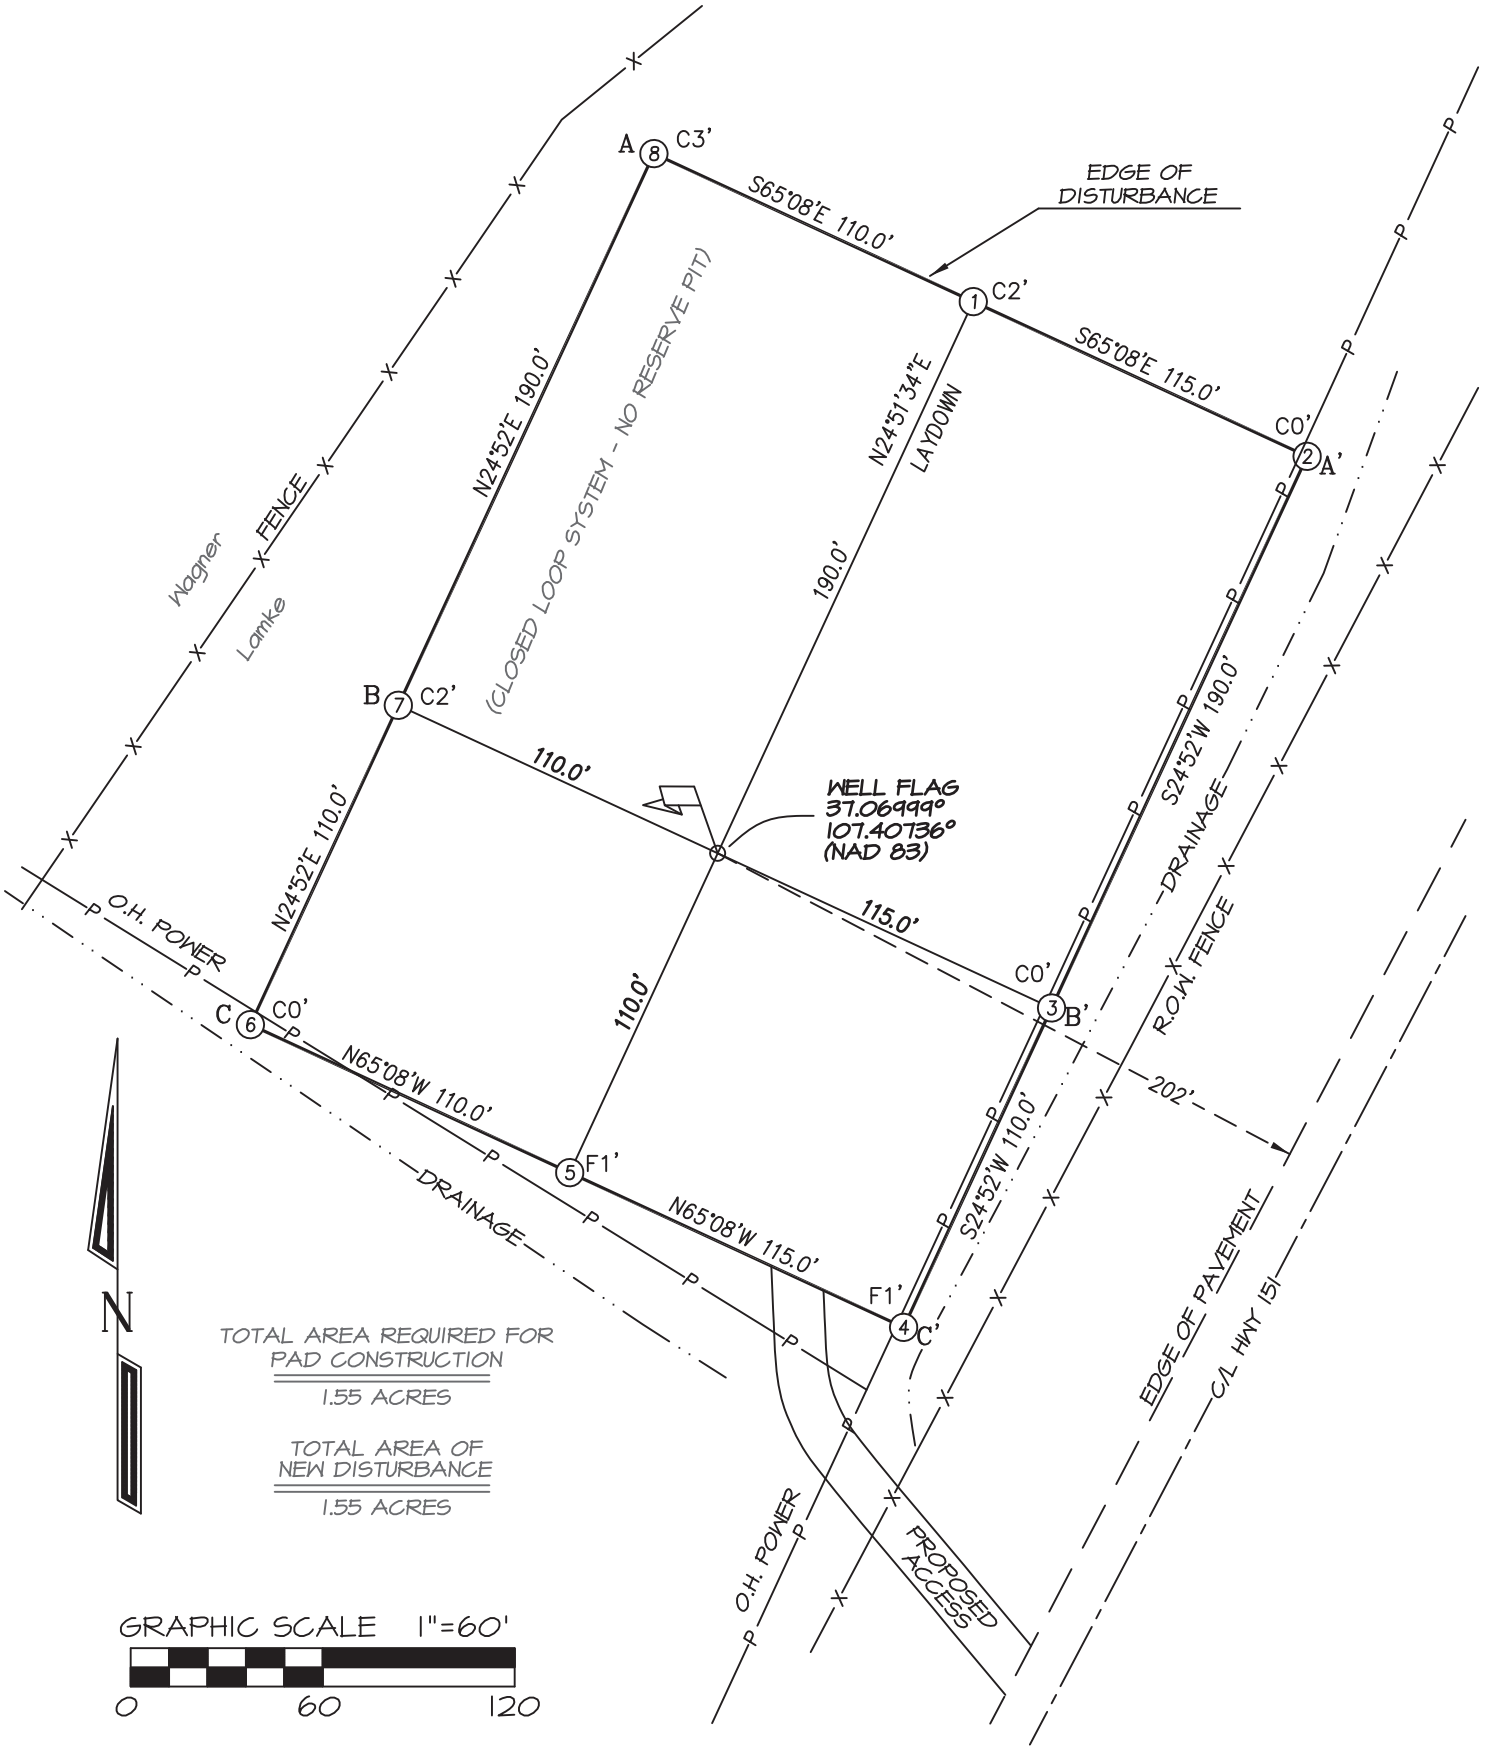

SCALE: 1' = 60'	DATE DRAWN: 7/9/15	NORTHSTAR SURVEYING & MAPPING, INC.	FILE NO.CEP11CFA	DRAWN BY: K.R.	CHECKED BY: K.R.