PROPOSED WELLBORE SCHEMATIC

BONANZA CREEK

Well Name: **Pronghorn A-E-22HNB**

API Number:

Legal Location: **NW 1/4, NW 1/4, Sec 22, T5N, R61W, 6th PM**

County: **Weld County**

Date: **August 4, 2015**

CEMENT

FORMATION

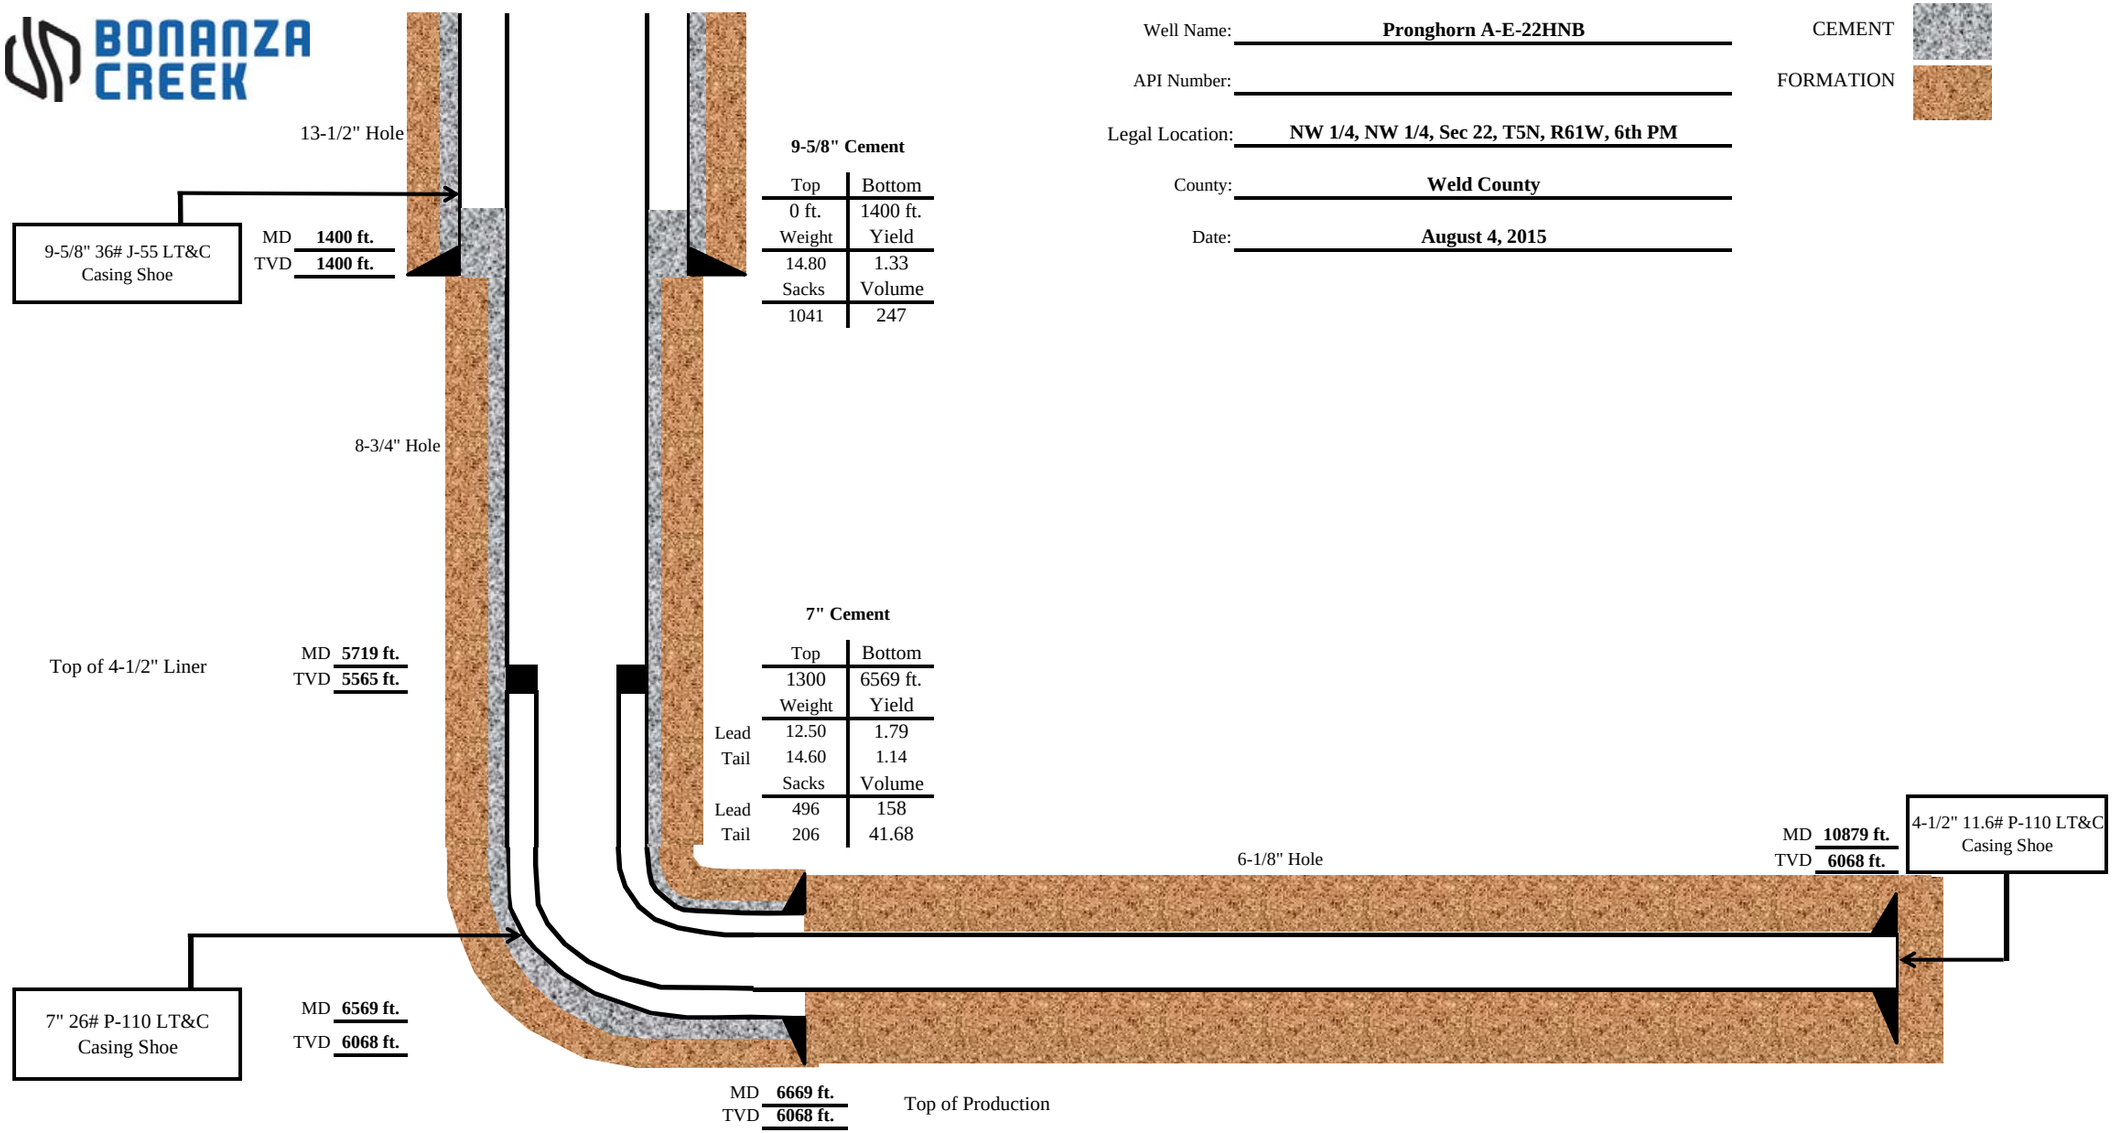

9-5/8" Cement

Top	Bottom
0 ft.	1400 ft.
Weight	Yield
14.80	1.33
Sacks	Volume
1041	247

7" Cement

	Top	Bottom
	1300	6569 ft.
	Weight	Yield
Lead	12.50	1.79
Tail	14.60	1.14
	Sacks	Volume
Lead	496	158
Tail	206	41.68